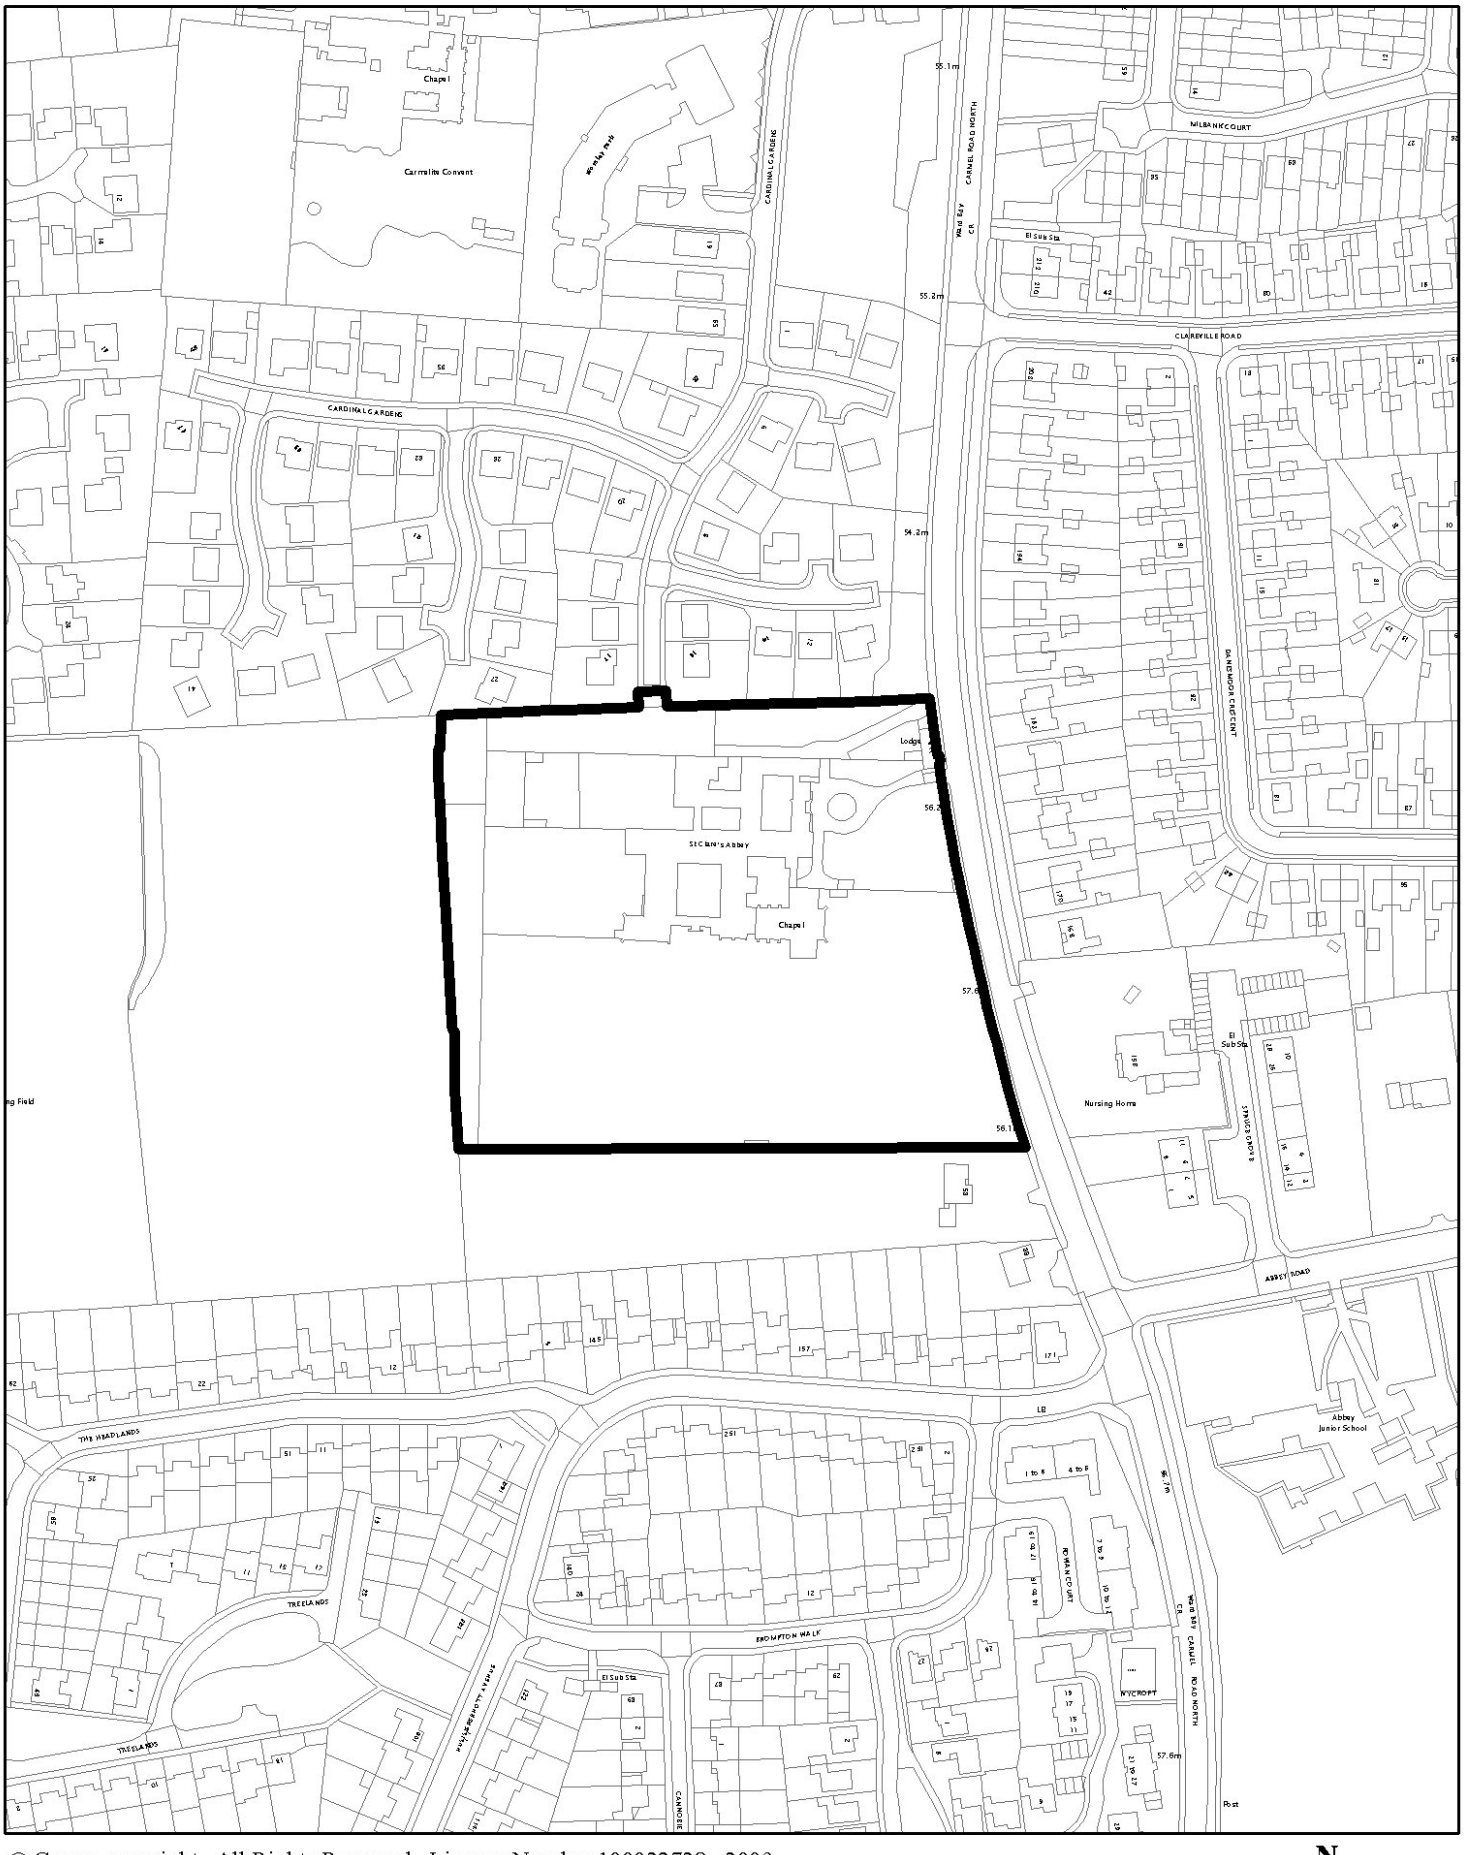

© Crown copyright. All Rights Reserved. Licence Number 100023728. 2009.

PLANNING REF. No. 11/00396/LBC

DARLINGTON BOROUGH COUNCIL

N
W E
S

SCALE 1:2,500