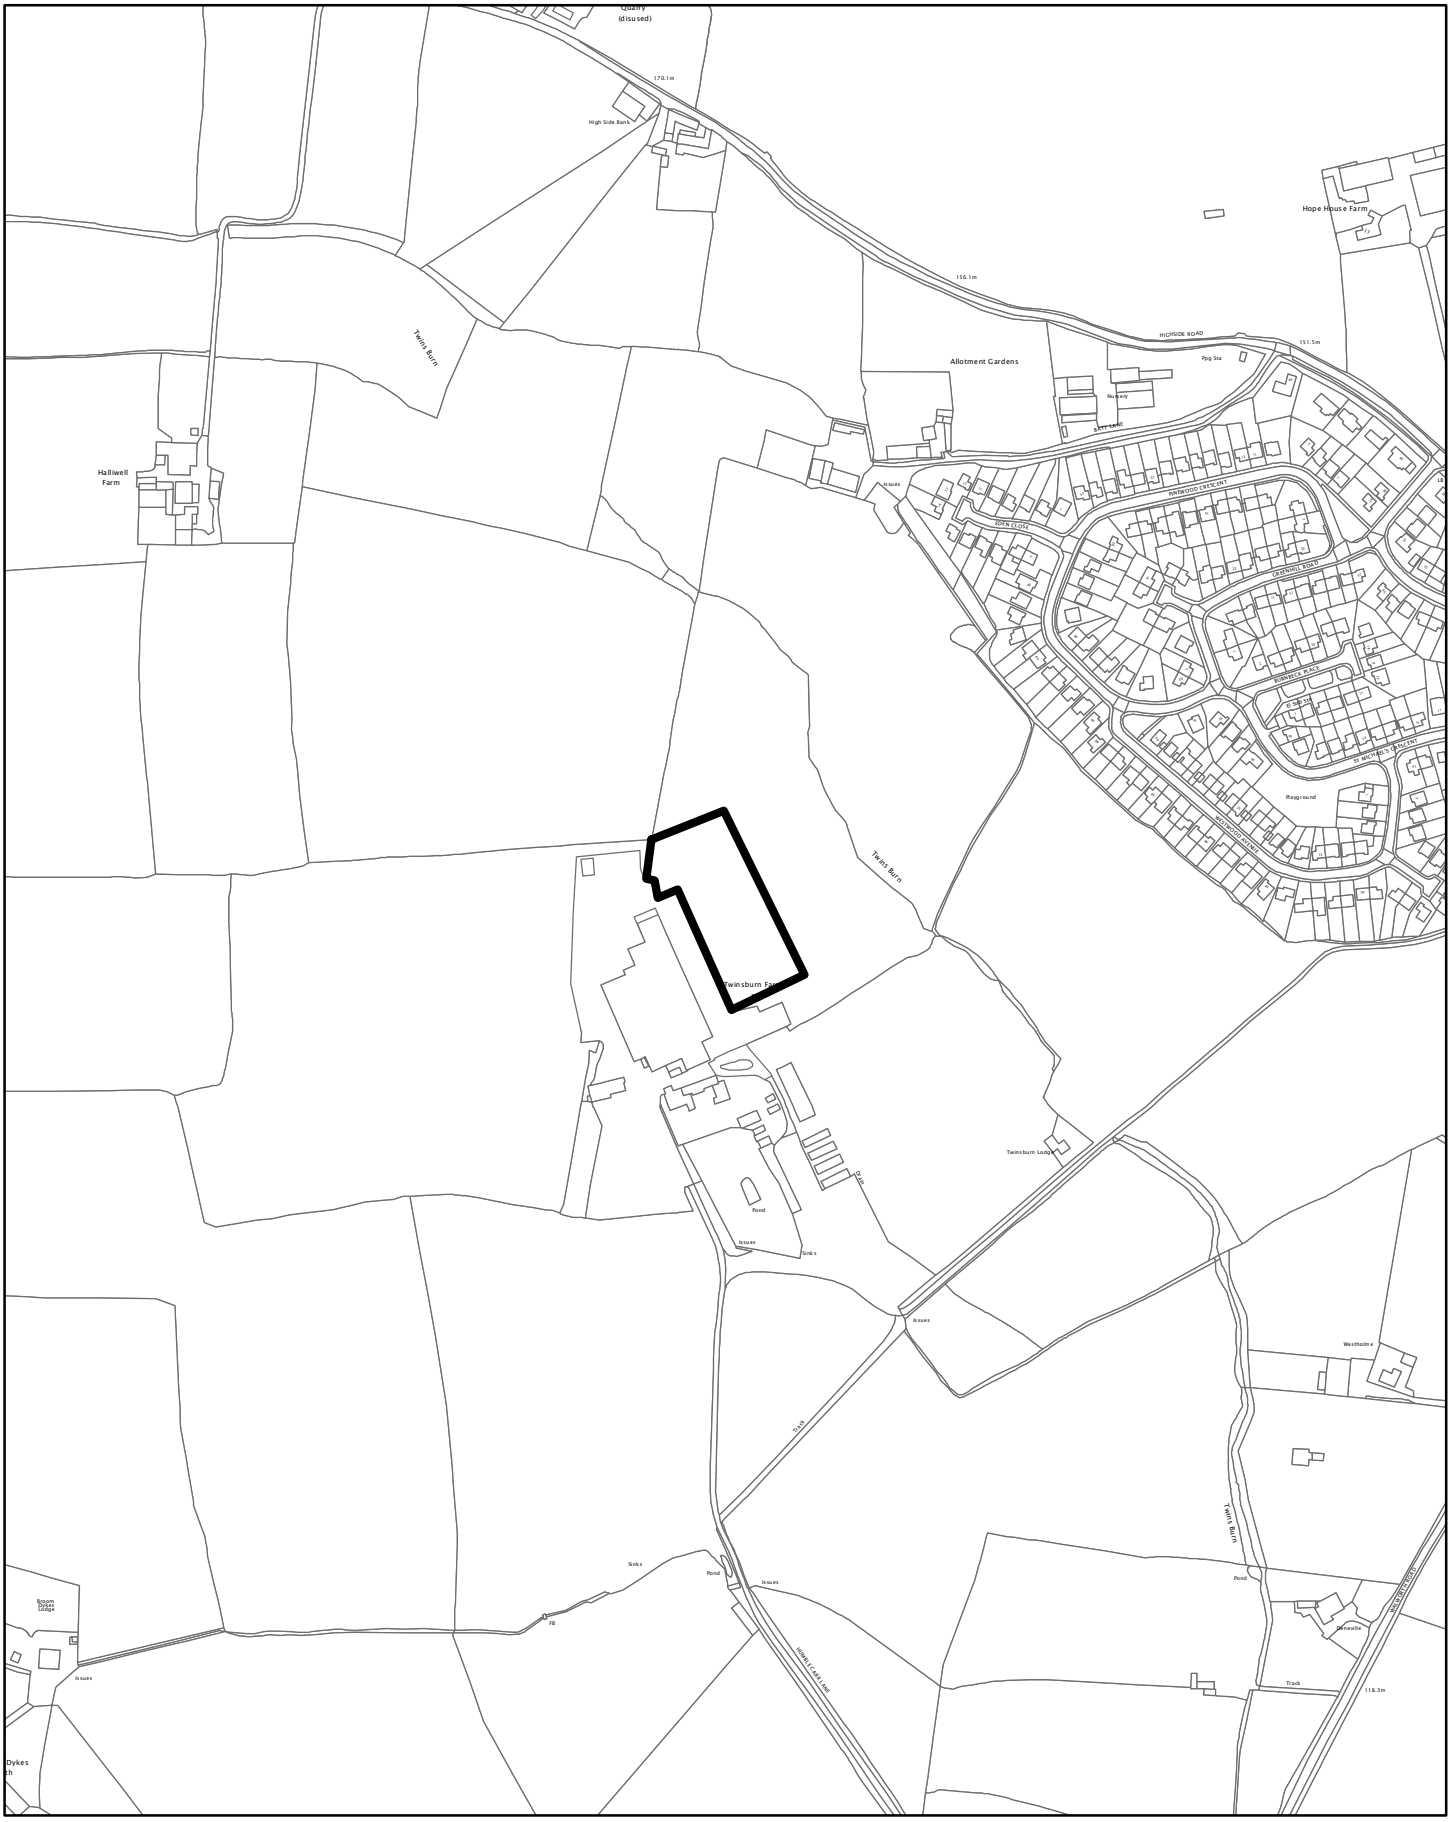


© Crown copyright. All Rights Reserved. Licence Number 100023728. 2013.

**PLANNING REF. No. 13/00103/FUL**

N
W E
S

DARLINGTON BOROUGH COUNCIL

SCALE 1:5000