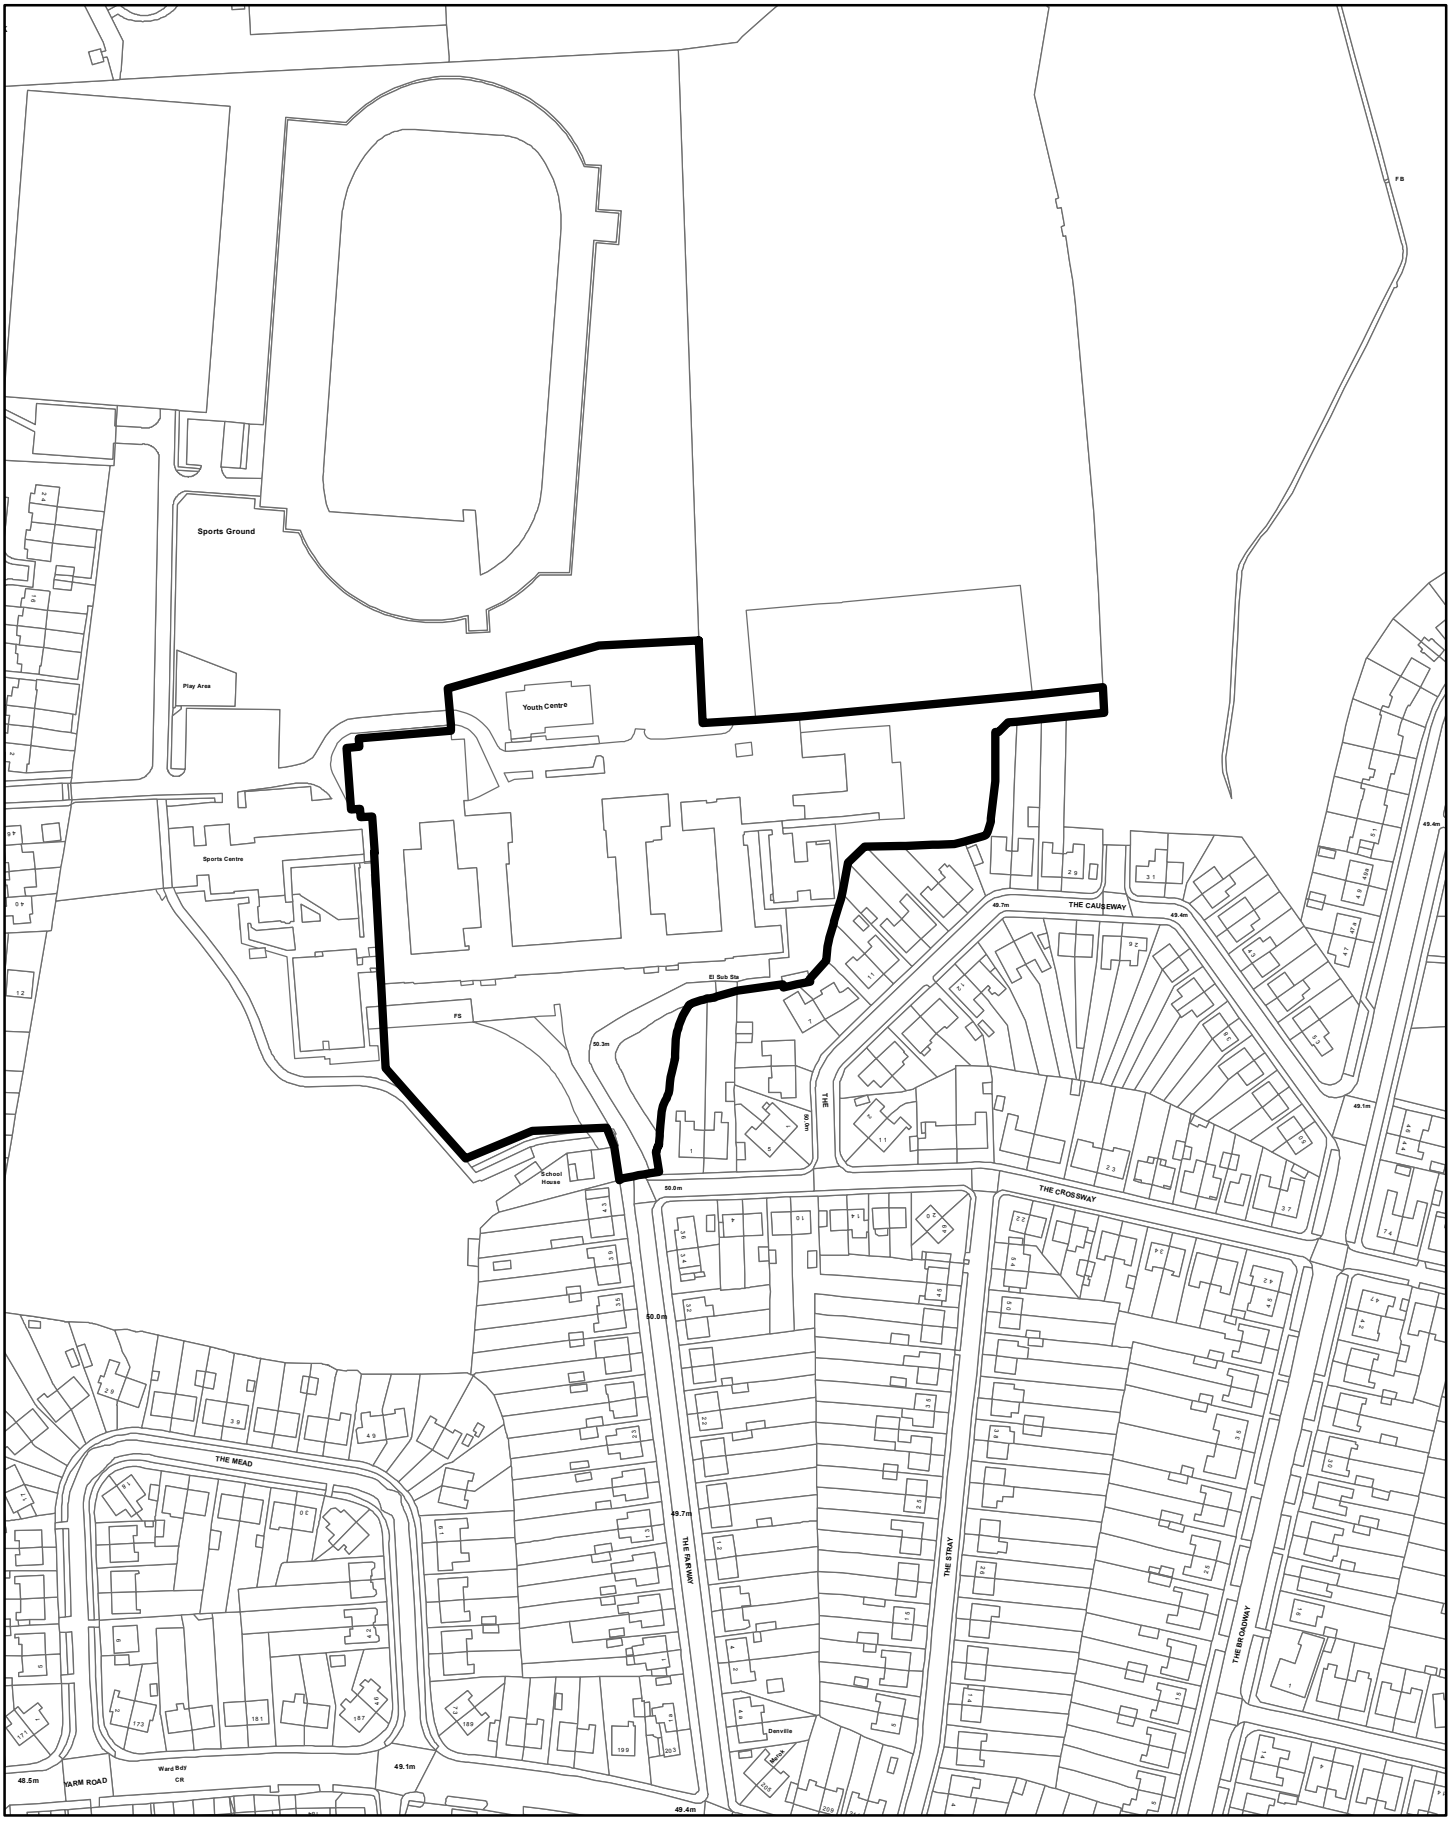

© Crown copyright. All Rights Reserved. Licence Number 100023728. 2014.

PLANNING REF. No. 14/00828/FUL

N
W E
S

DARLINGTON BOROUGH COUNCIL

SCALE 1:2500