APPENDIX 1

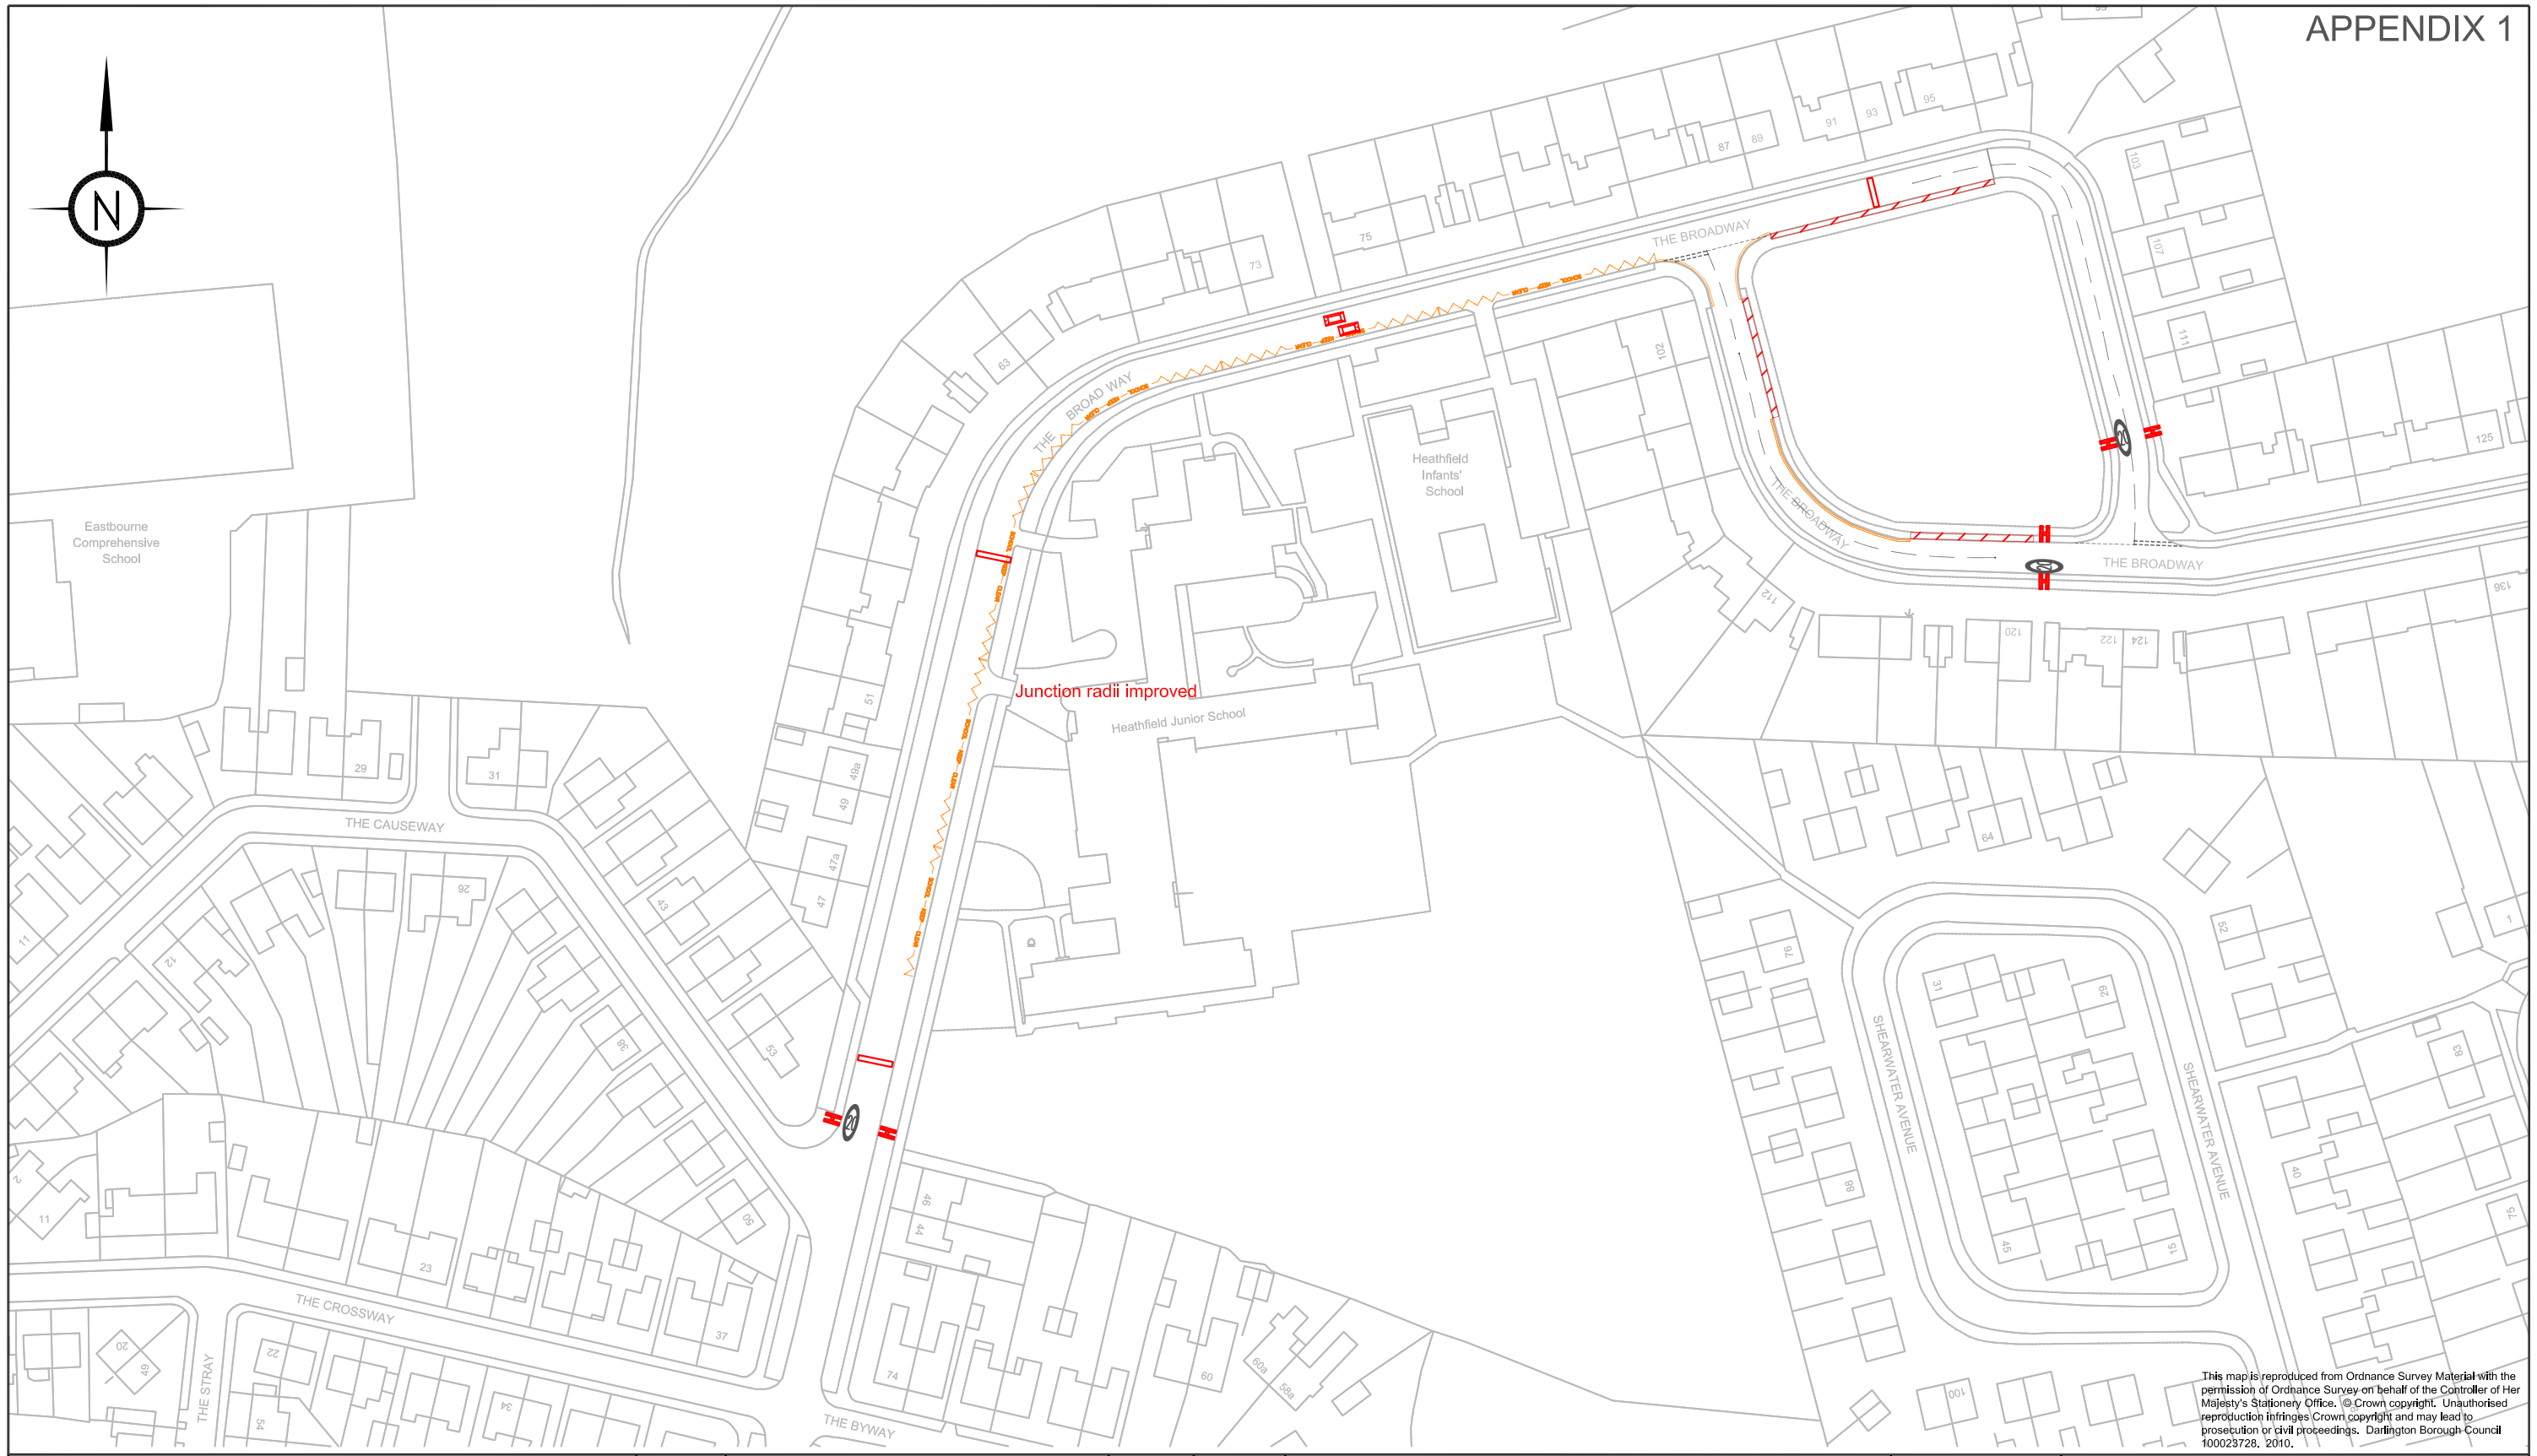

Key

- Proposed 20 and 30mph signs on single post (see signs diags below)
- Proposed new 20mph sign (Diag 674)
- Proposed 30mph sign (Diag 675)
- Proposed 20mph roundel on entry to 20mph limit
- Hard paved as Standard Detail 305mm deep vehicular construction
- No waiting at any time

Rev./Amdt.	Amendment	Date	Approved
Location:			
Path:			

DARLINGTON BOROUGH COUNCIL

Community Services Department
TRAFFIC SECTION

Units 8 - 11 The Beehive
Lingfield Point
McMullen Road
Darlington
DL1 1YN

Tel : (01325) 388712
Fax: (01325) 388724

Project No.	Project Title
	Heathfield School Traffic Calming

Drawing Title: General Arrangement Drawing

Drawn By	Date	Drawing No.	Scale
CE	14/12/10	PE/01	1:1250@A3
Approved By	**Date**		**Rev./Amdt.**
DM	14/12/10		0/-

TFEA30>