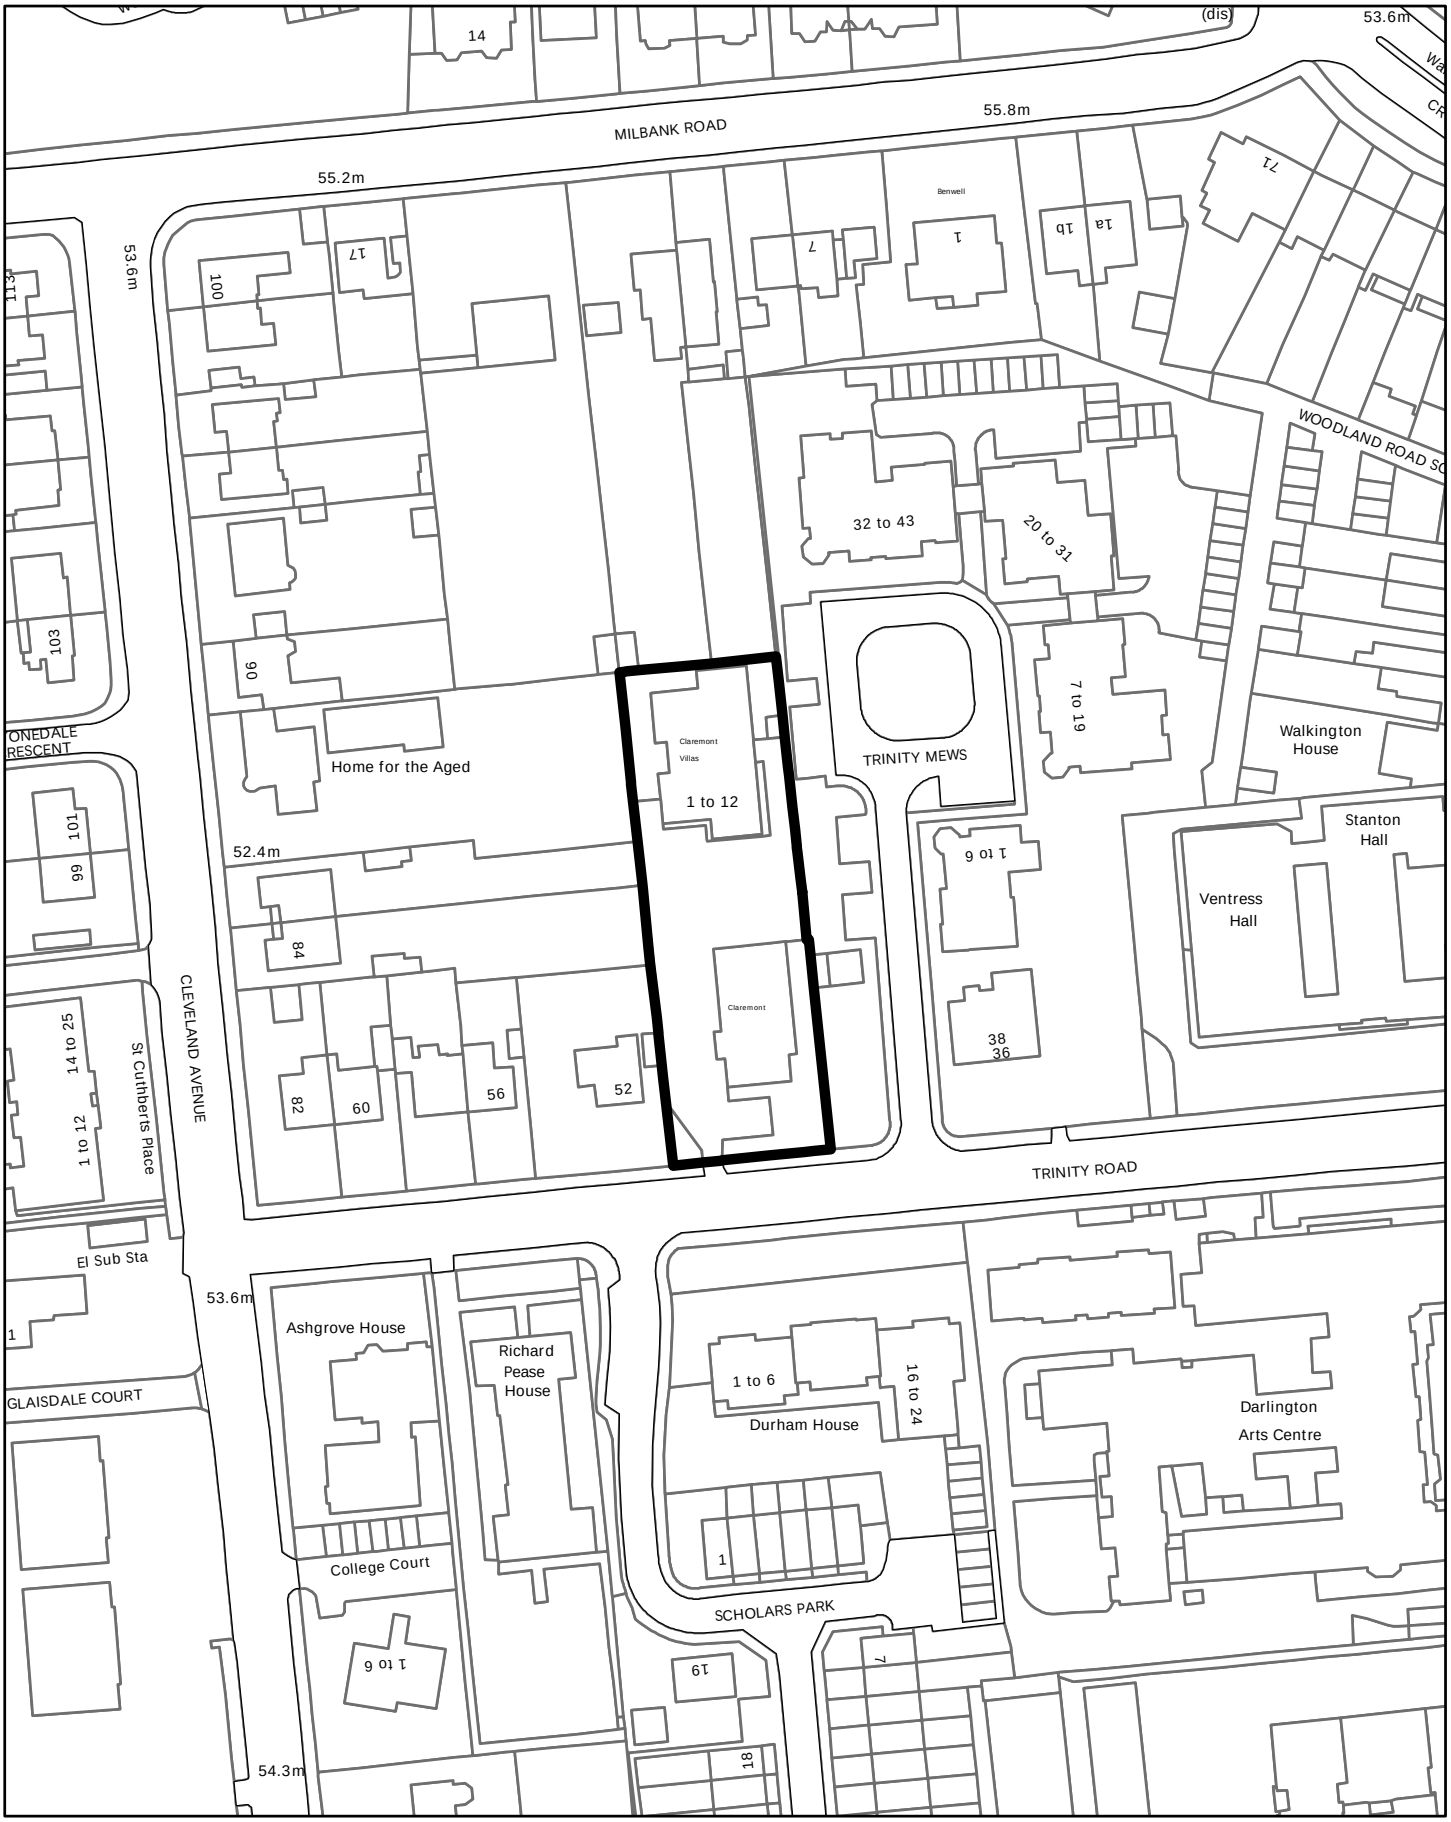

© Crown copyright. All Rights Reserved. Licence Number 100023728. 2009.

PLANNING REF. No. 09/00578/ADV

CHIEF EXECUTIVE'S DEPARTMENT
DARLINGTON BOROUGH COUNCIL

SCALE 1:1250