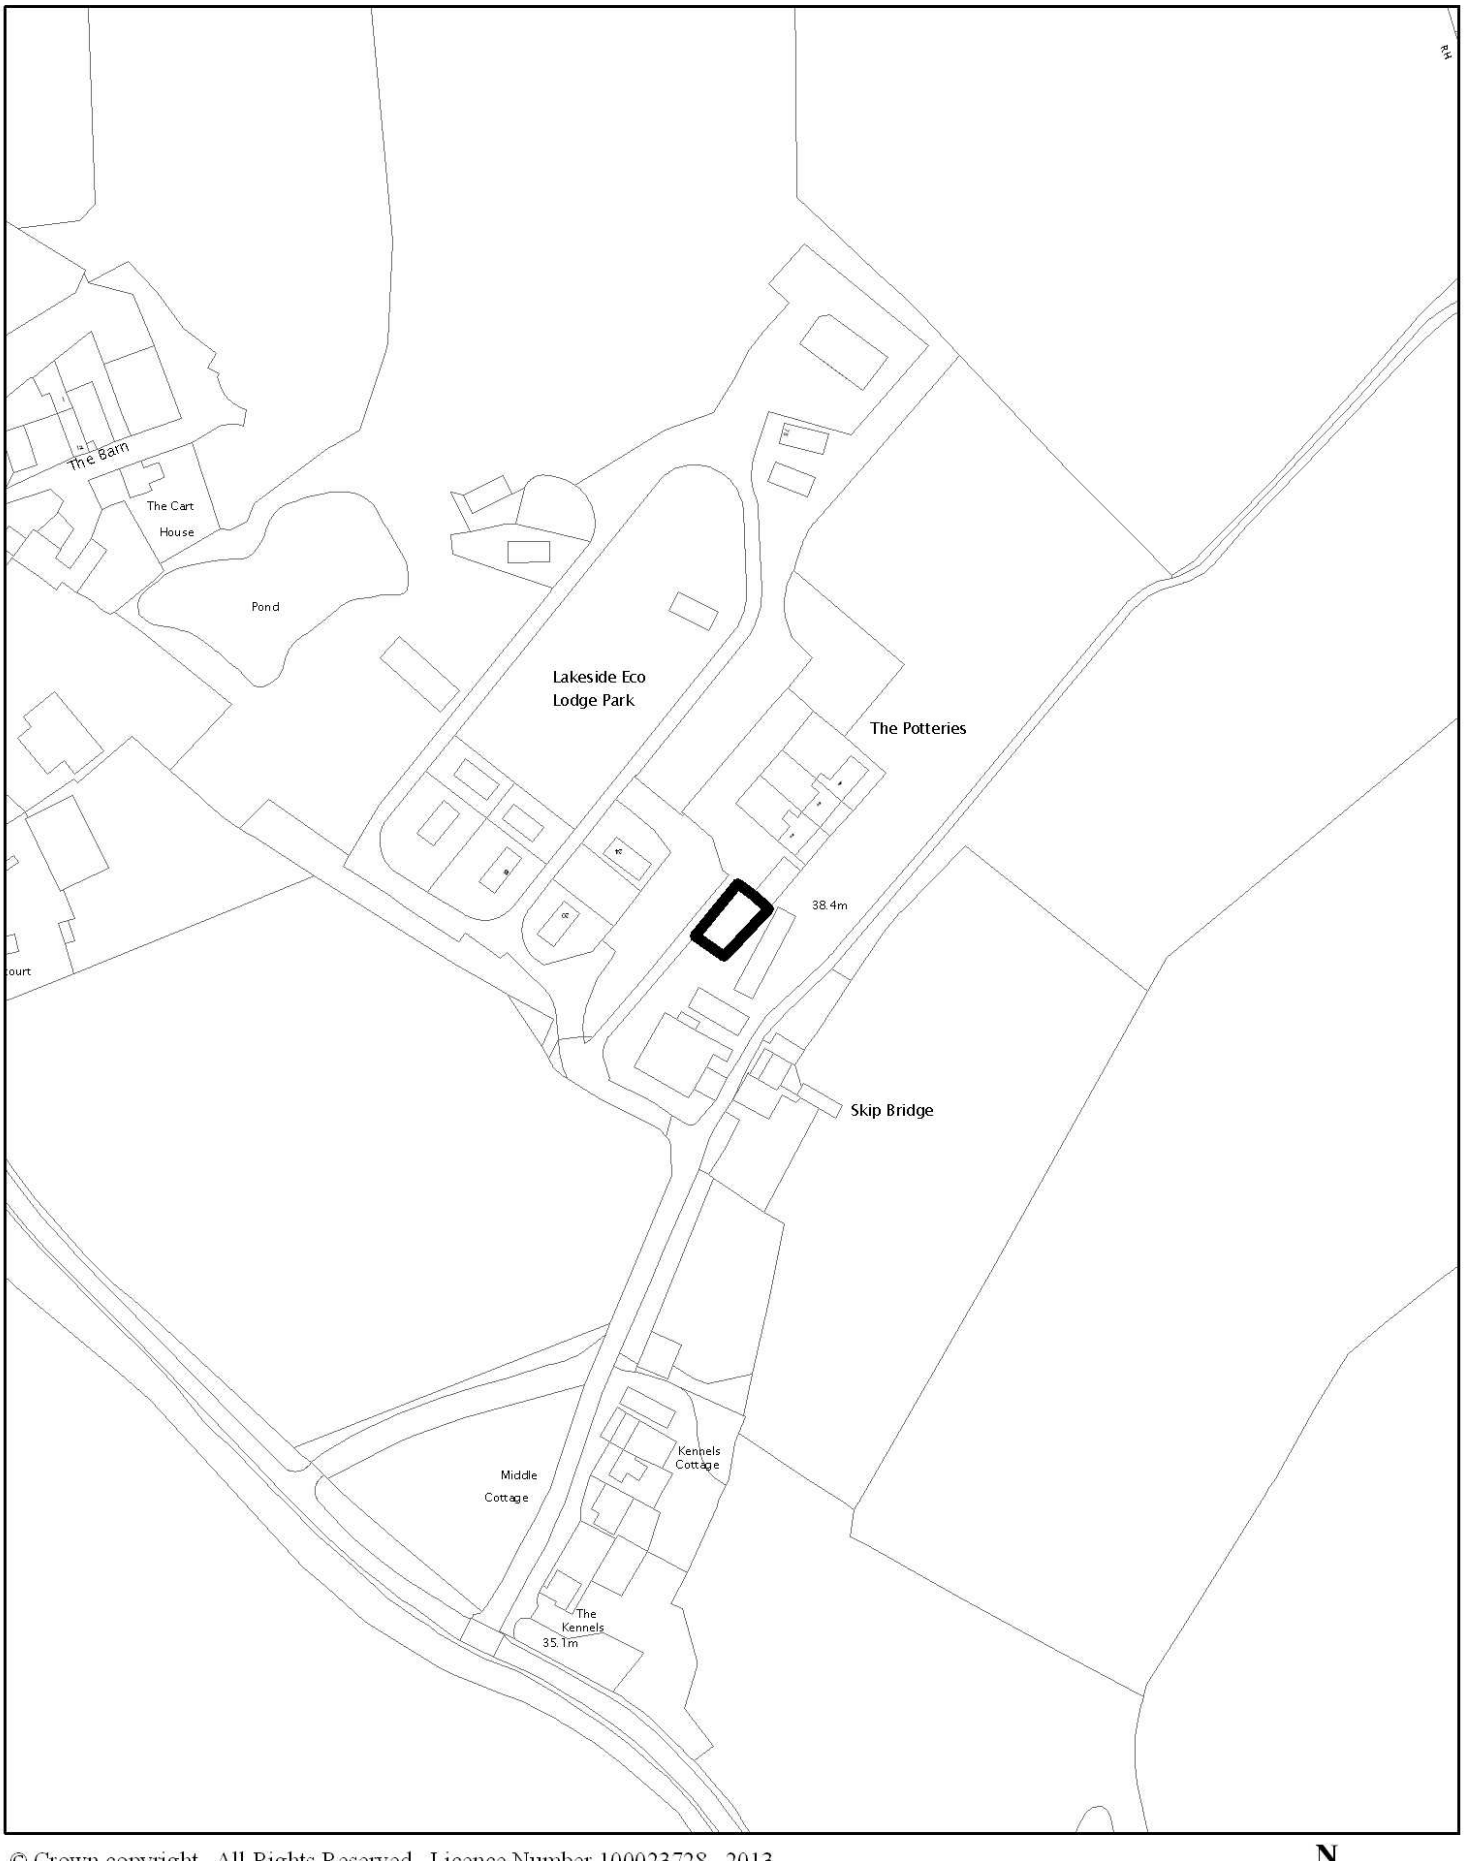

© Crown copyright. All Rights Reserved. Licence Number 100023728. 2013.

PLANNING REF. No. 12/00413/FUL

N
W E
S

DARLINGTON BOROUGH COUNCIL

SCALE 1:2,500