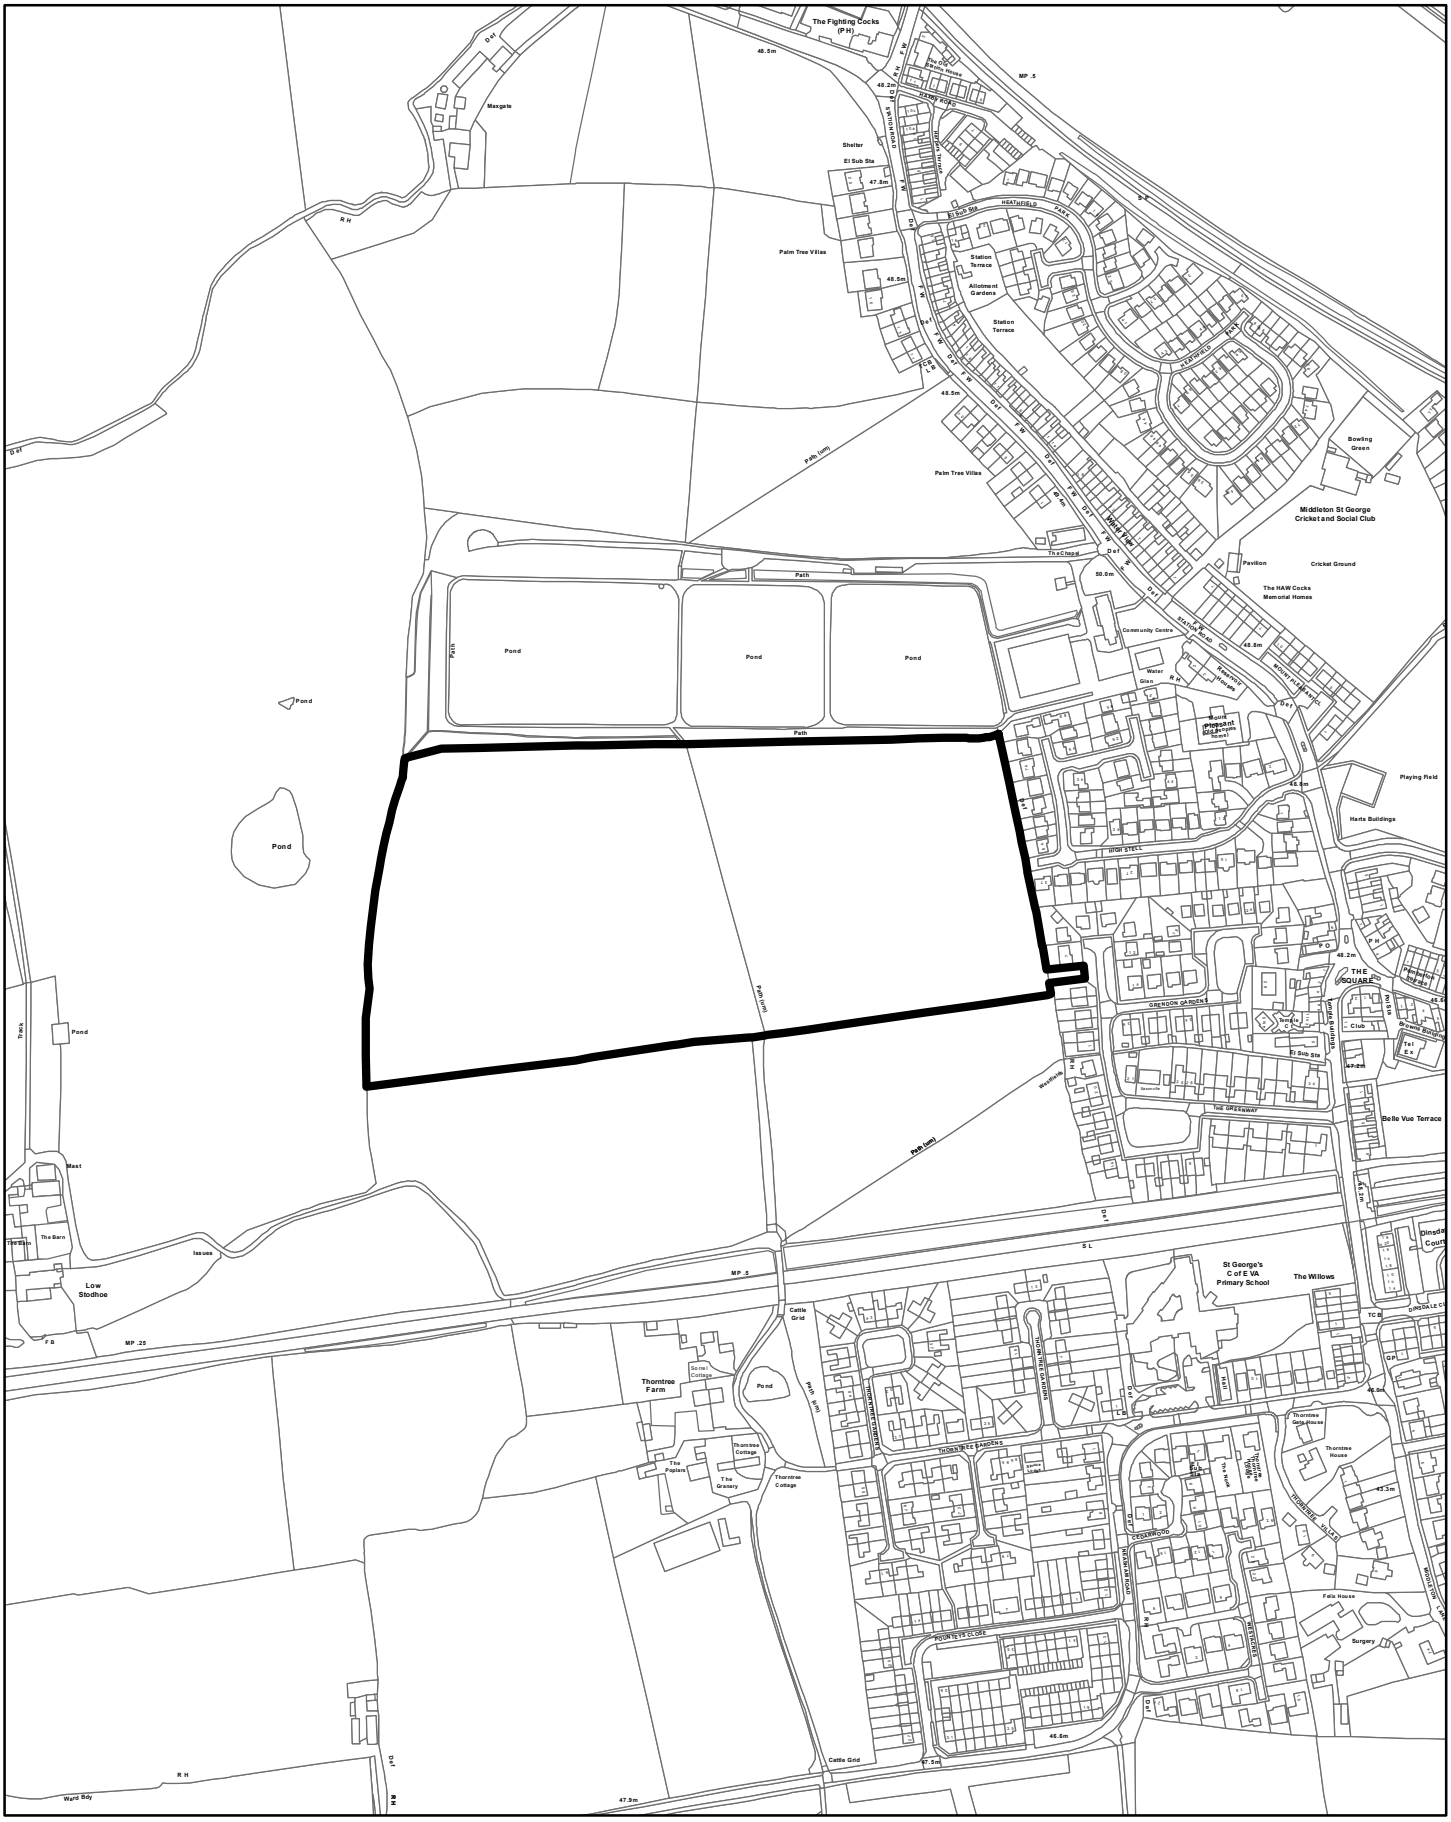

© Crown copyright. All Rights Reserved. Licence Number 100023728. 2015.

PLANNING REF. No. 15/00976/OUT

N
W E
S

DARLINGTON BOROUGH COUNCIL

SCALE 1:5000