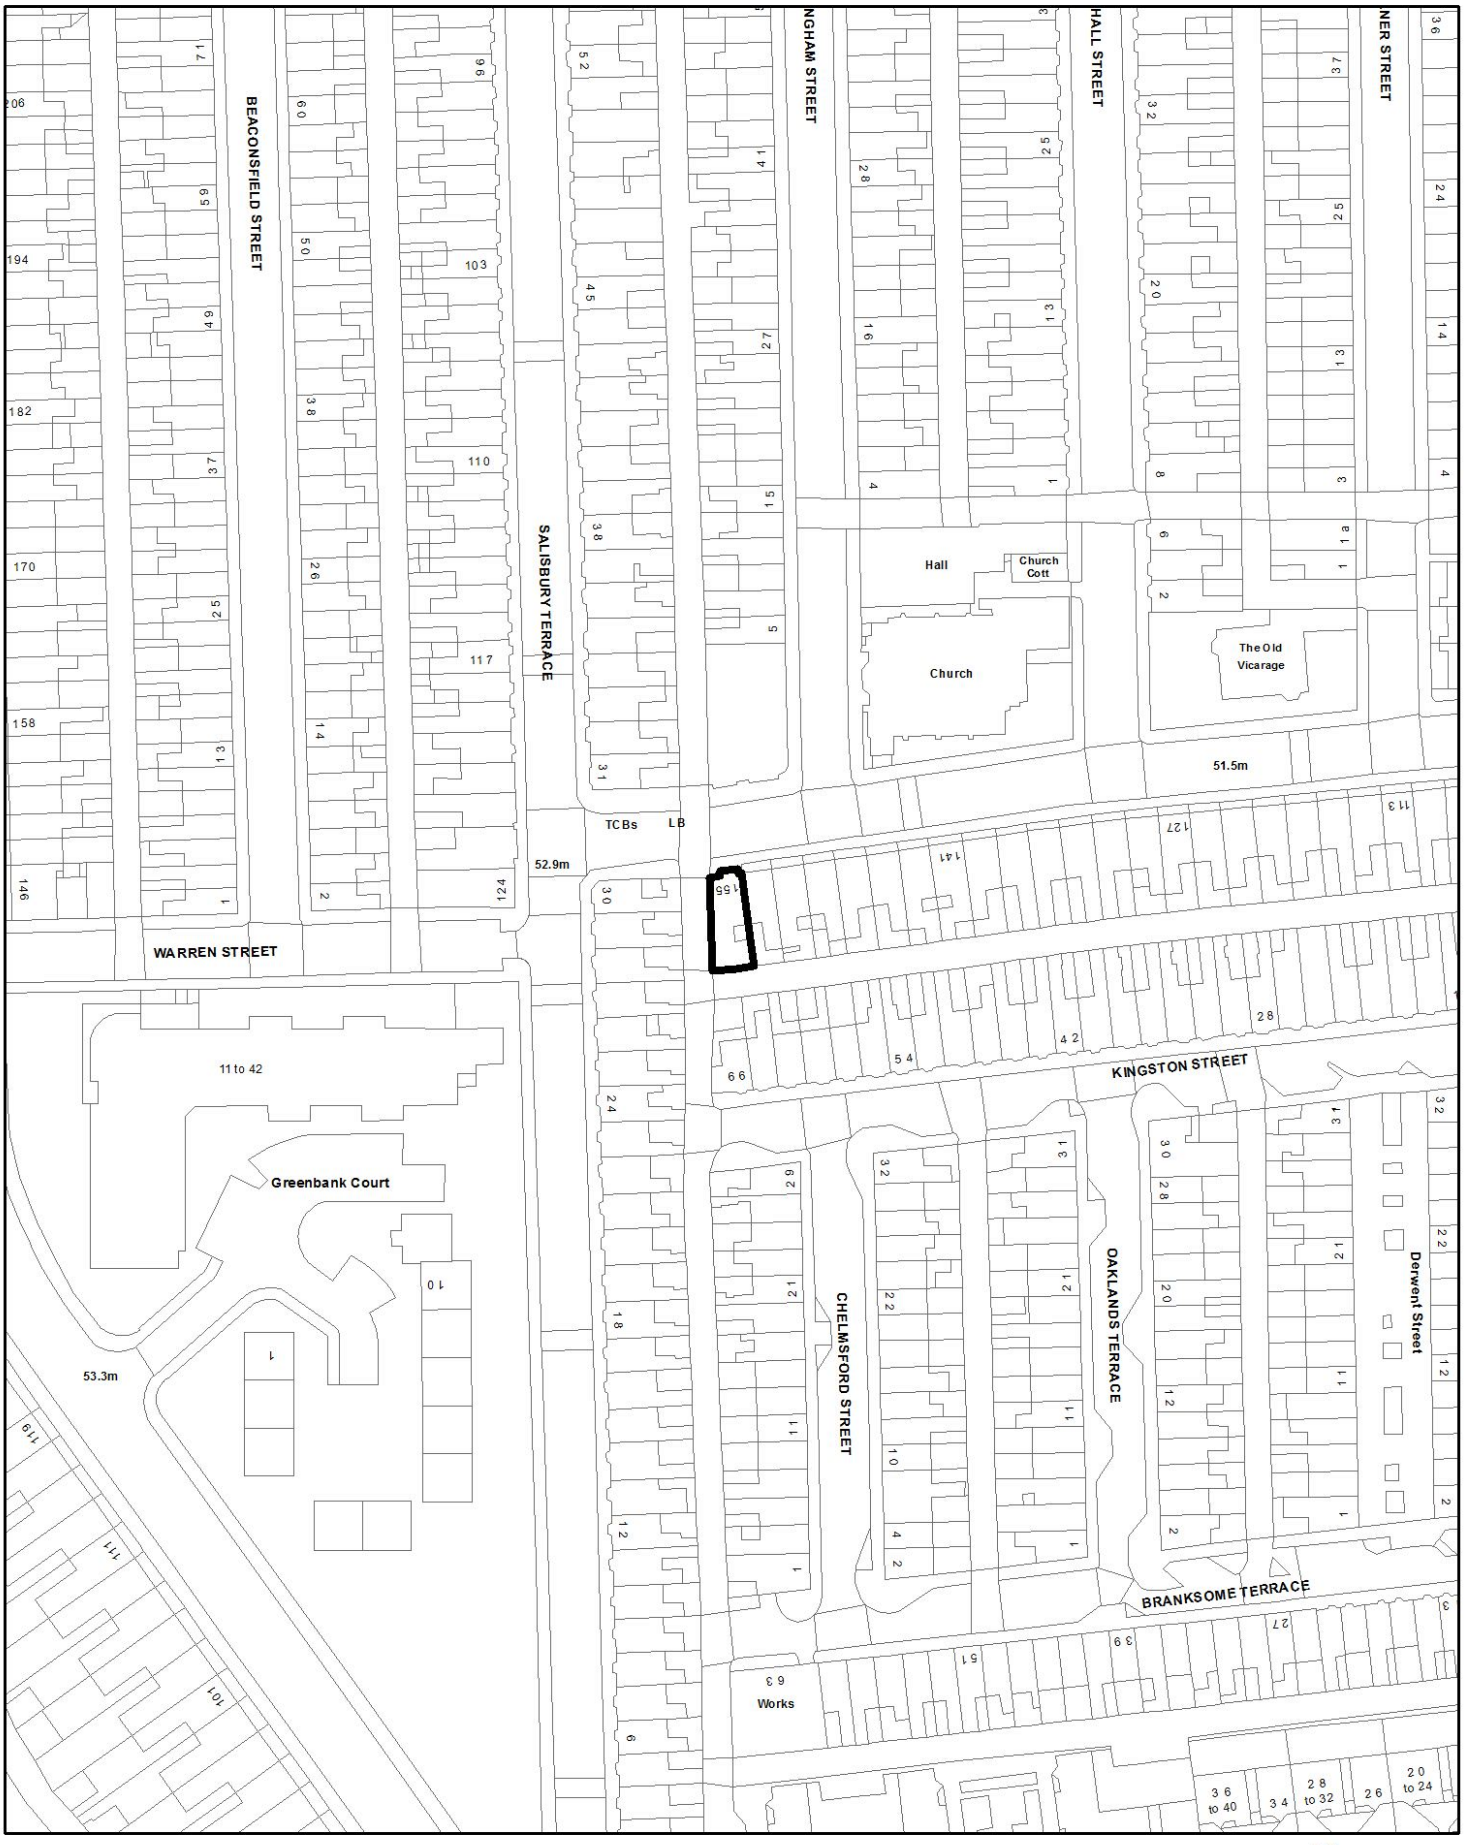

© Crown copyright. All Rights Reserved. Licence Number 100023728. 2015.

PLANNING REF. No. 14/01163/FUL

DARLINGTON BOROUGH COUNCIL

N W E S

SCALE 1:1250