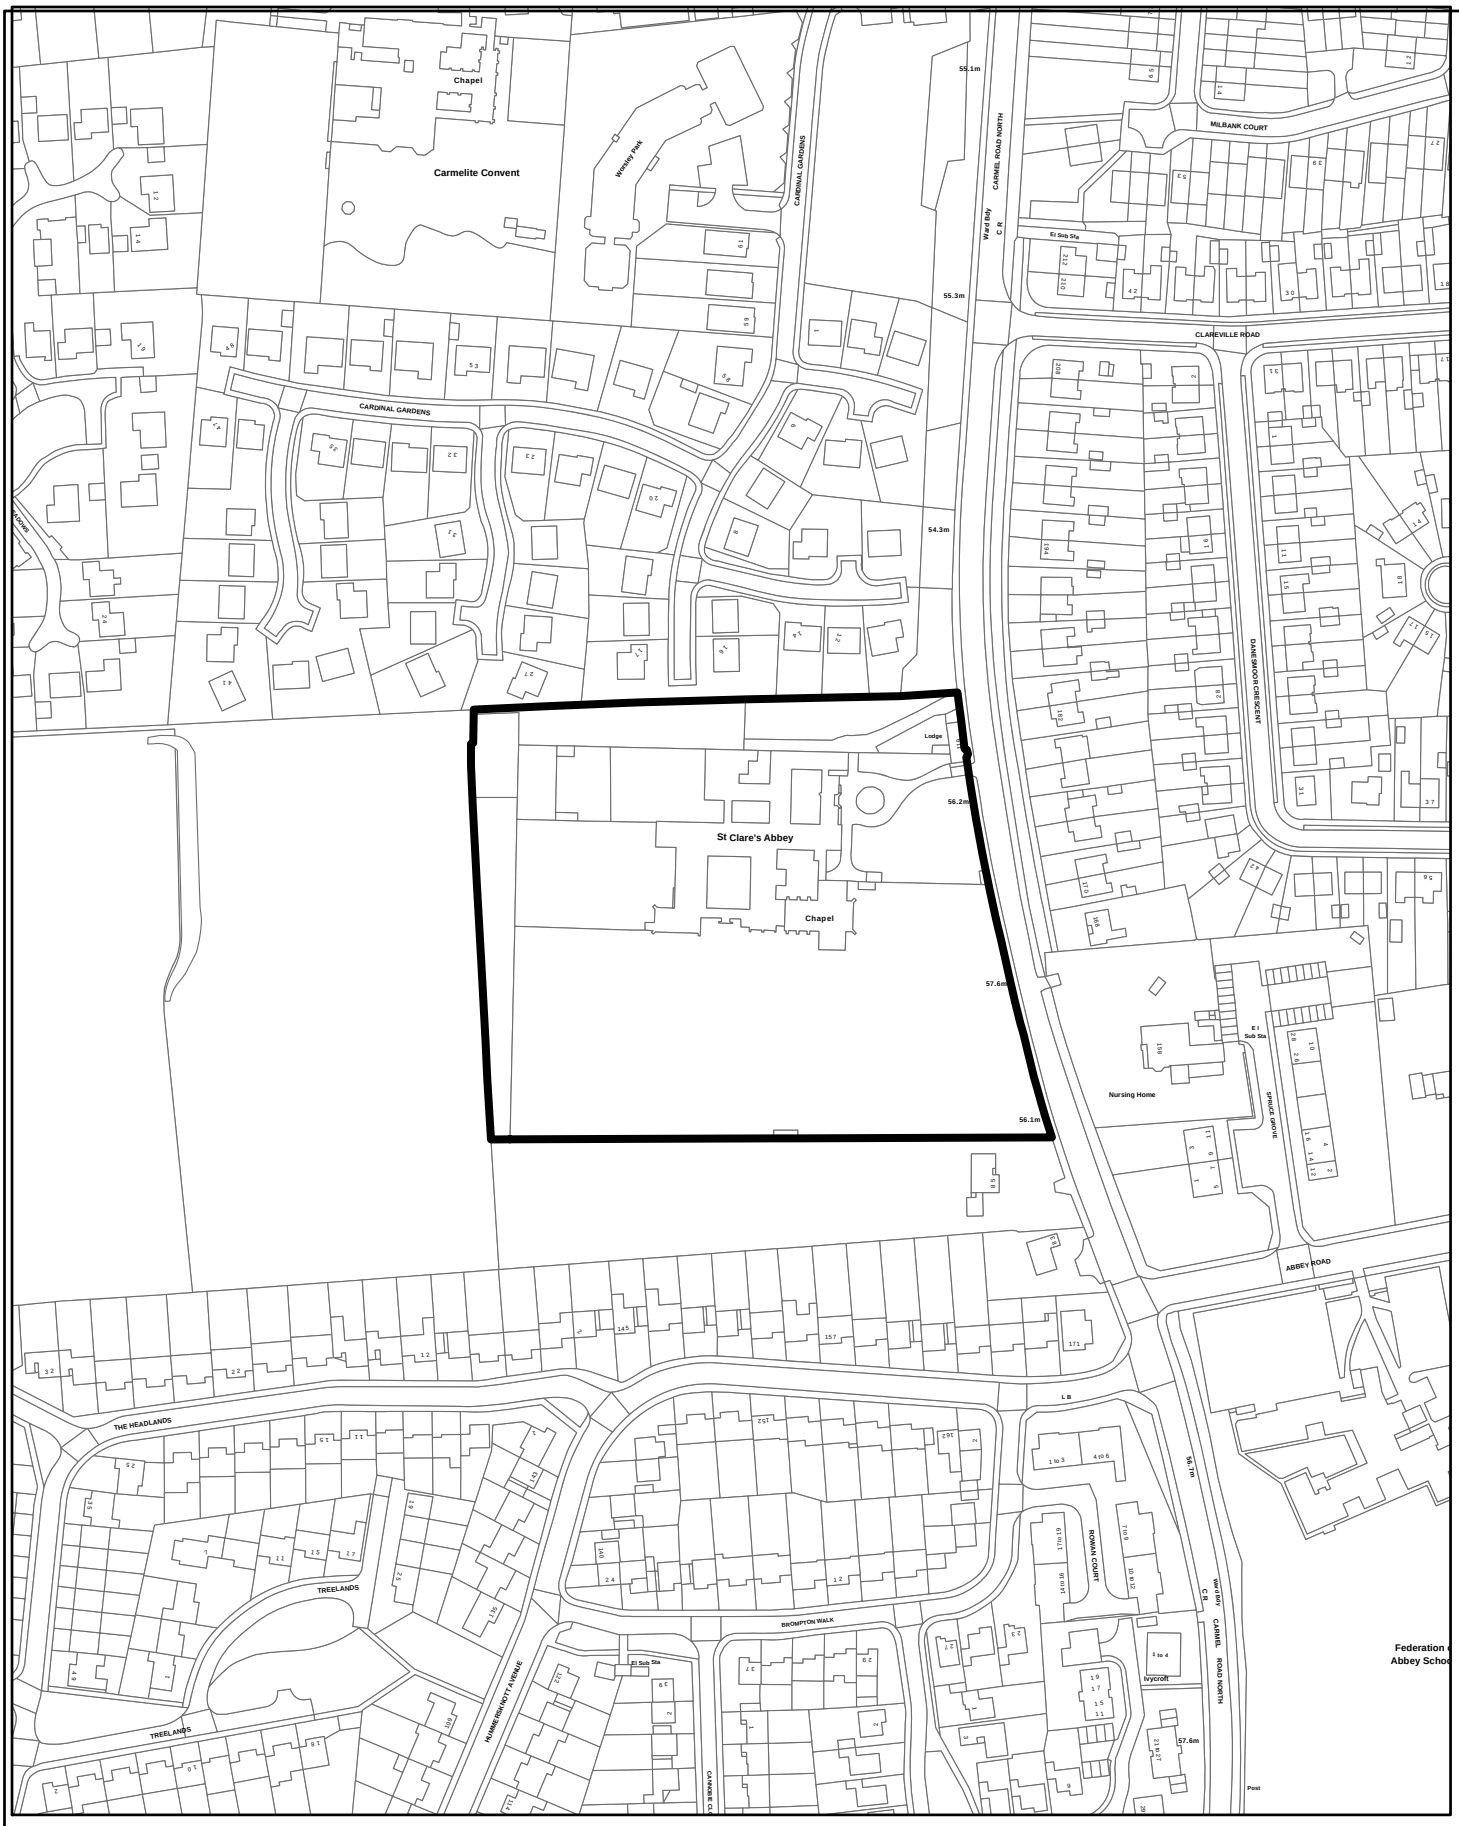

© Crown copyright. All Rights Reserved. Licence Number 100023728 2017

PLANNING REF. No. 17/00583/LBC

DARLINGTON BOROUGH COUNCIL

N
W E
S

SCALE 1,2500