EG Blackwell Grange APPENDIX 6

DRAFT

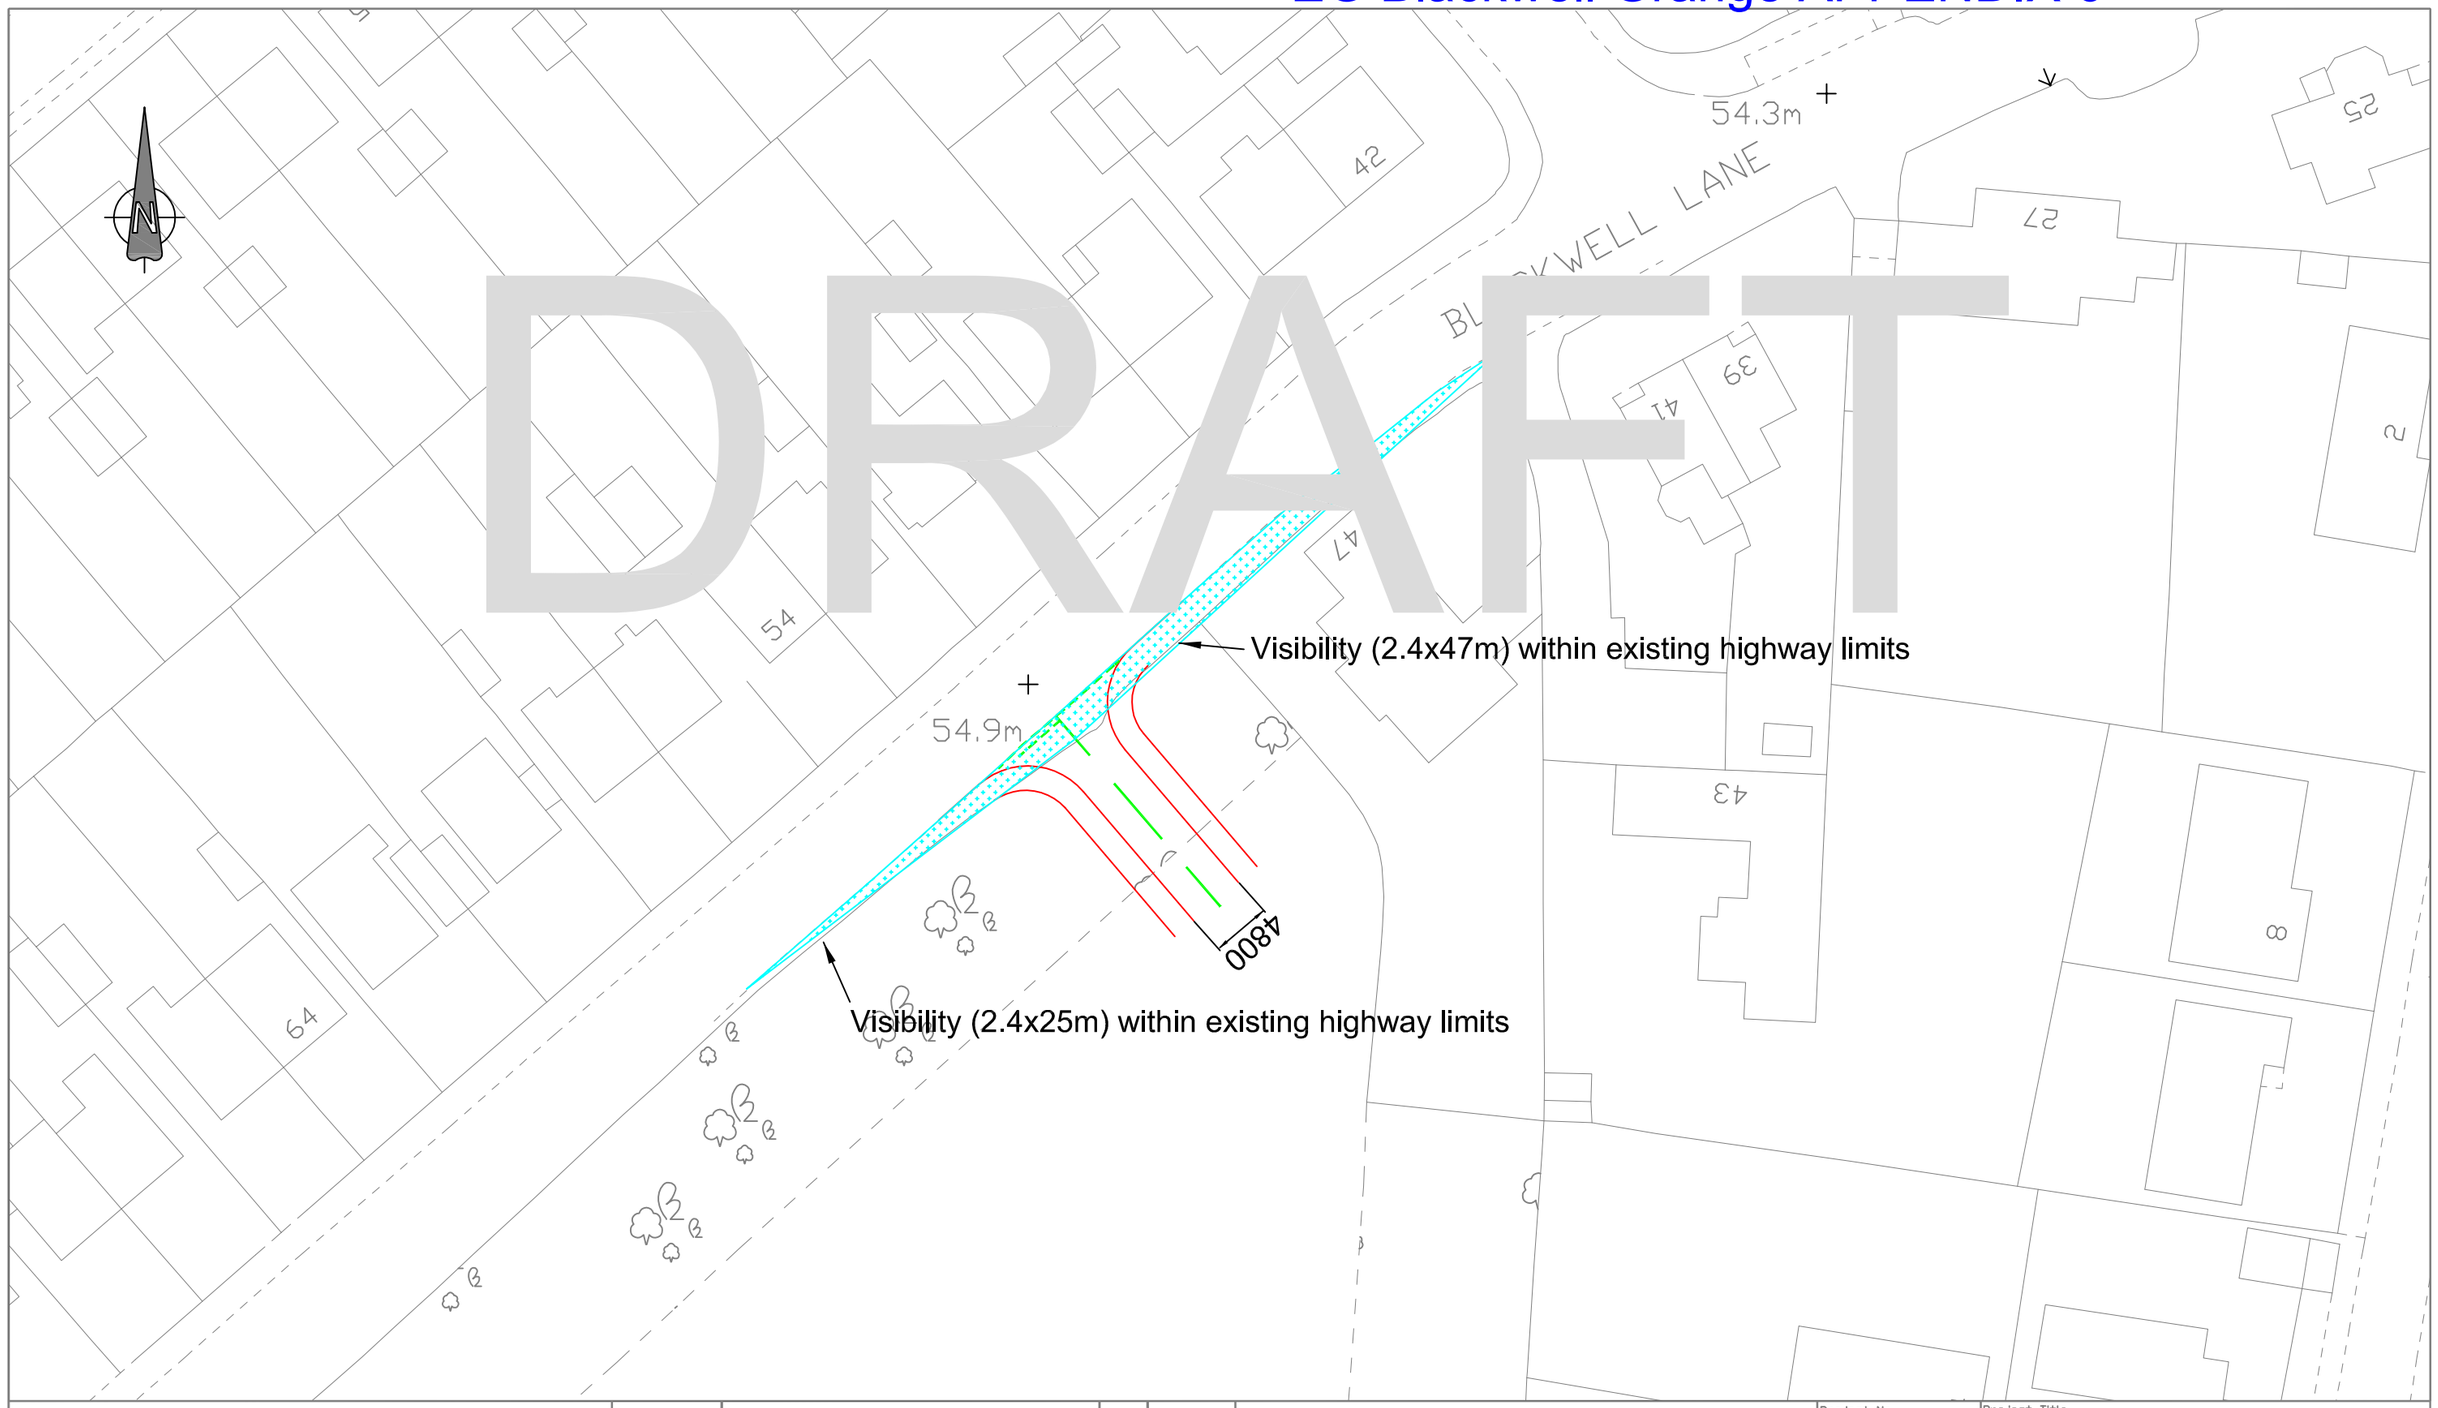

Notes:
1. All dimensions are in milimetres unless otherwise noted on the drawing.

Rev./Amdt.	Amendment	Date	Approved

Location path:

DARLINGTON BOROUGH COUNCIL
Economic Growth
17 Allington Way
DL1 4QB
Tel : (01325) 388712
Fax: (01325) 388724

Project No.

Project Title: BLACKWELL GRANGE

Drawing Title: PROPOSED SITE ACCESS JUNCTION - DRAFT ACCESS POINT 1

Drawn By: PGI Date: 06.02.15

Approved By Date

Drawing No.: SK003

Scale: 1:500

Rev./Amdt.: –