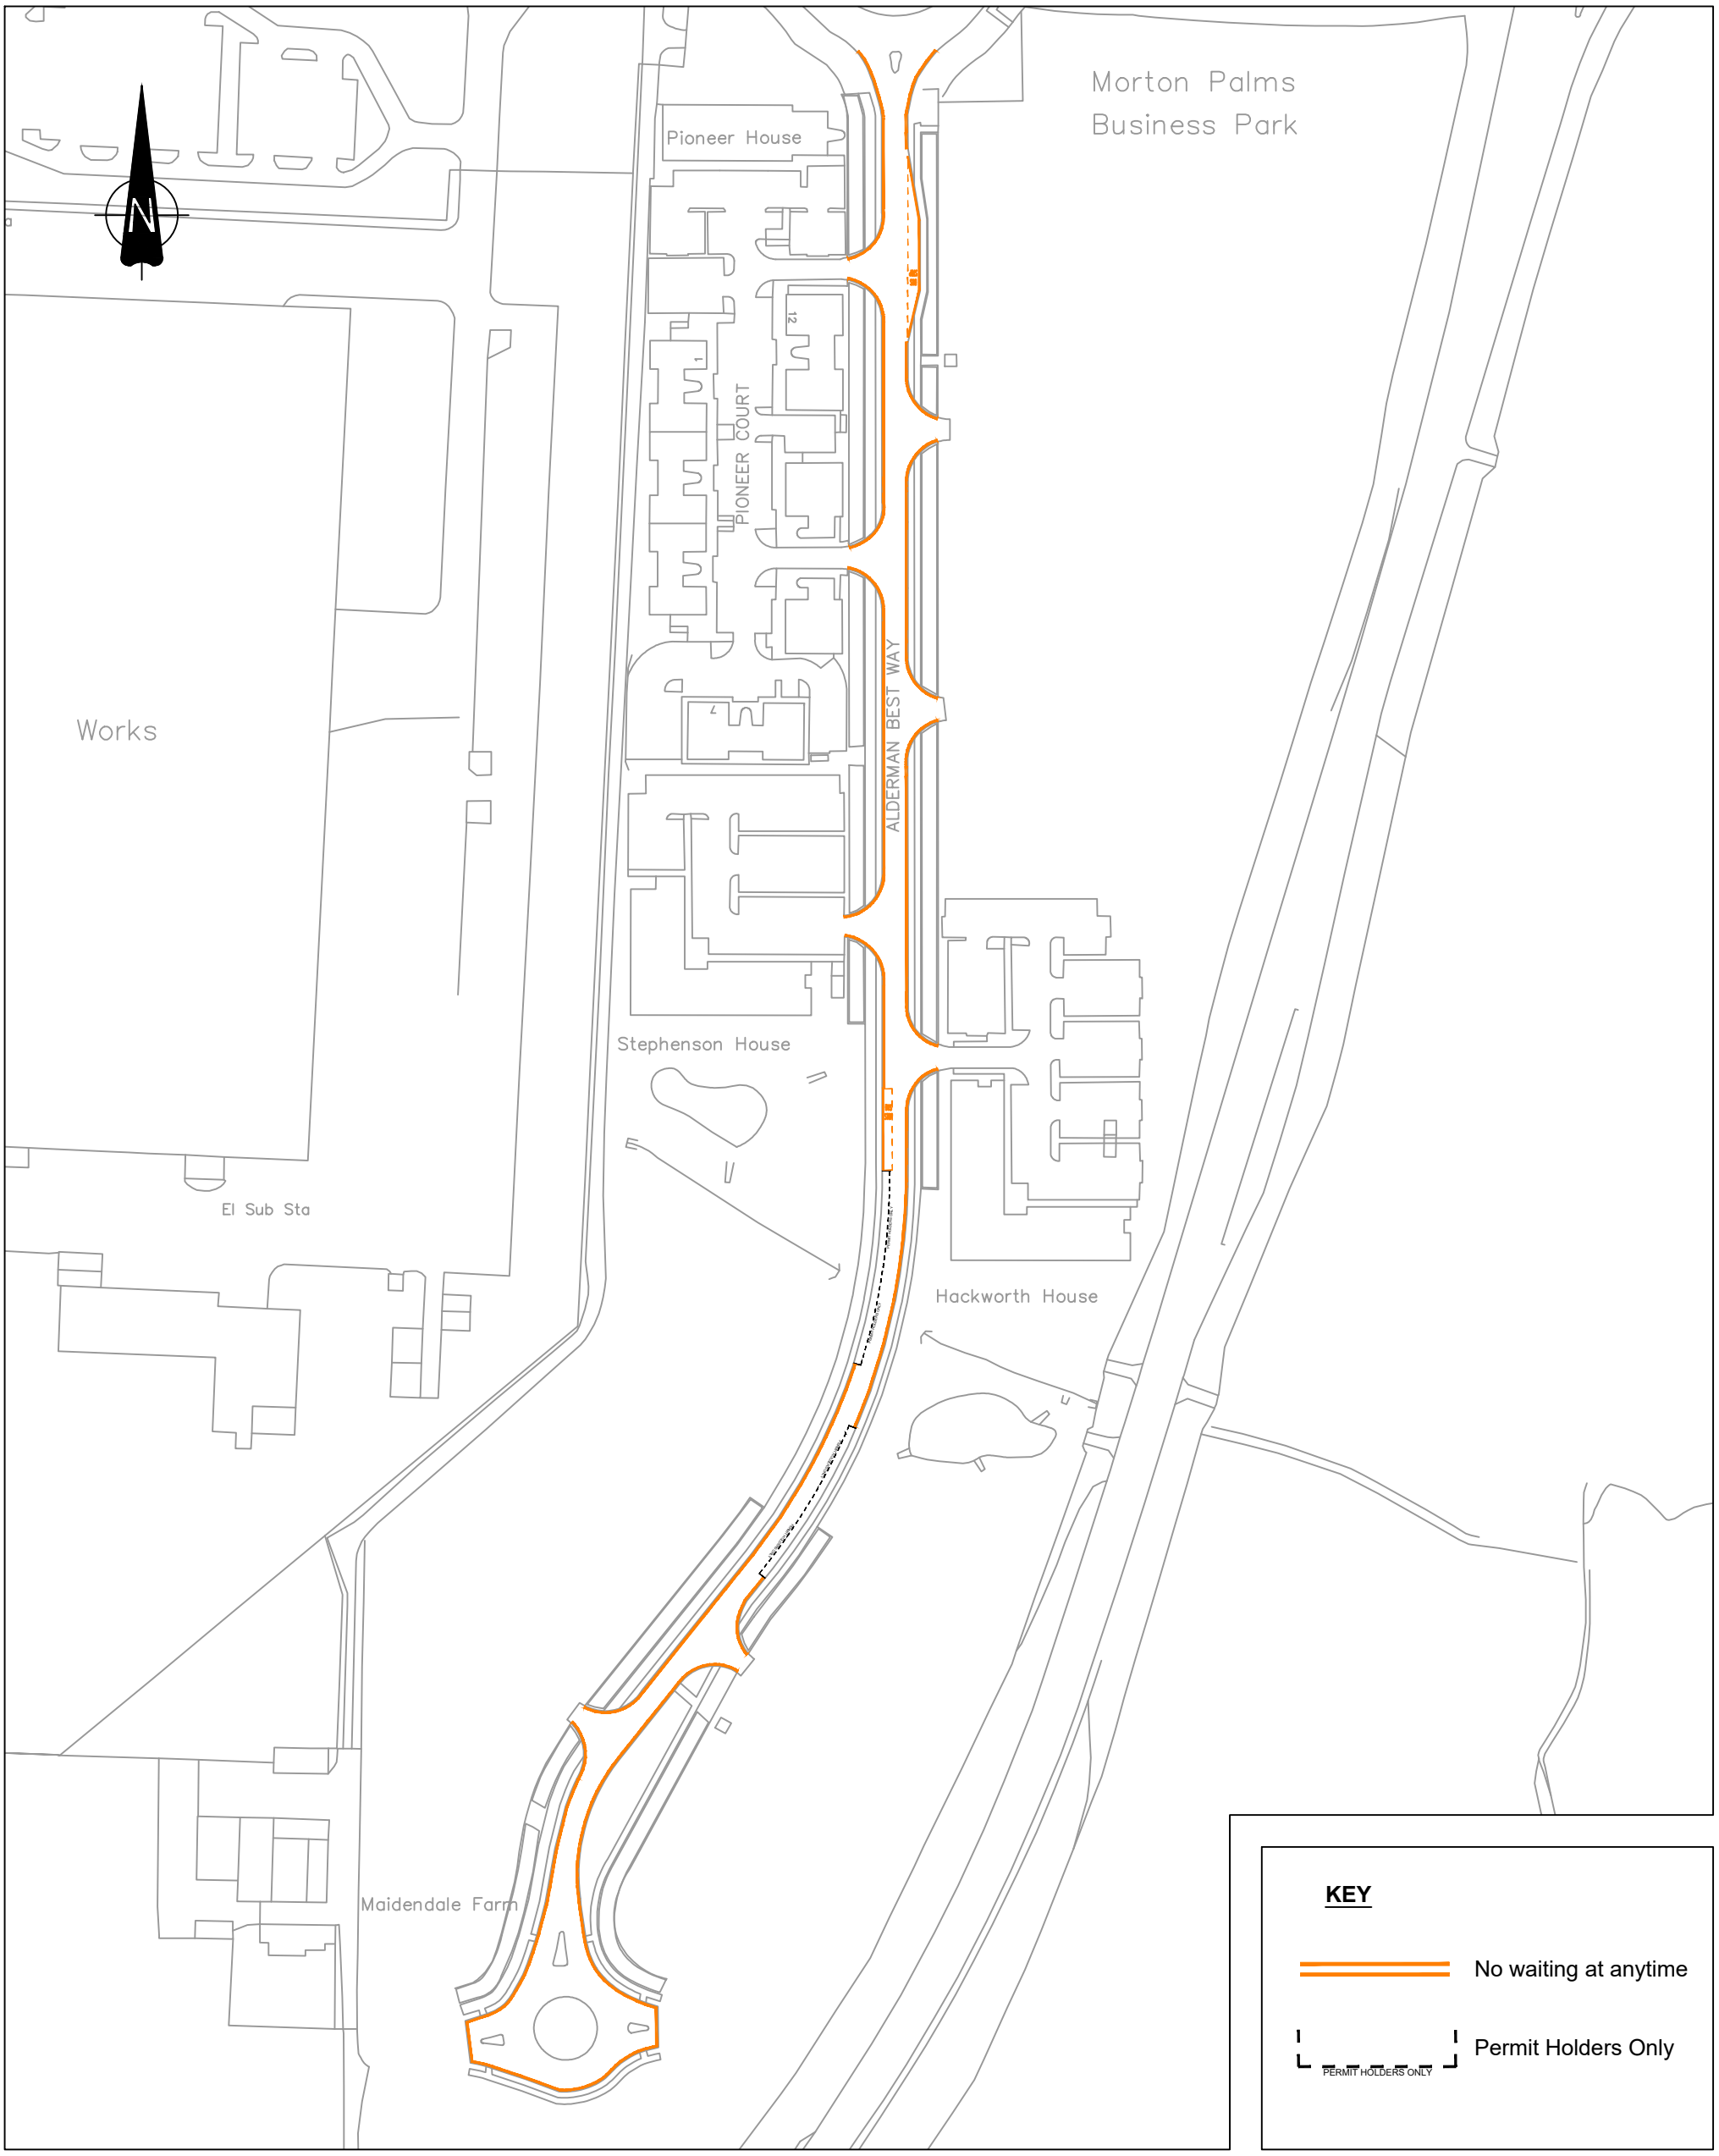

Rev./Amdt.	Amendment	Date	Approved

Location: 181009 EG Proposed Waiting Restrictions on Alderman Best Way

Path: Cabinet

DARLINGTON BOROUGH COUNCIL
Services For Place Department

Units 8 - 11 The Beehive
Lingfield Point
McMullen Road
Darlington
DL1 1YN

Tel : (01325) 388712
Fax: (01325) 388724

Project No.	
Project Title	Alderman Best Way
Drawing Title	Appendix 2 - On Street Business Permit Holders Only
Drawn By / Date	CE 11/1/18
Drawing No.	
Scale	N.T.S
Approved By / Date	AC 11/1/18
Rev./Amdt.	