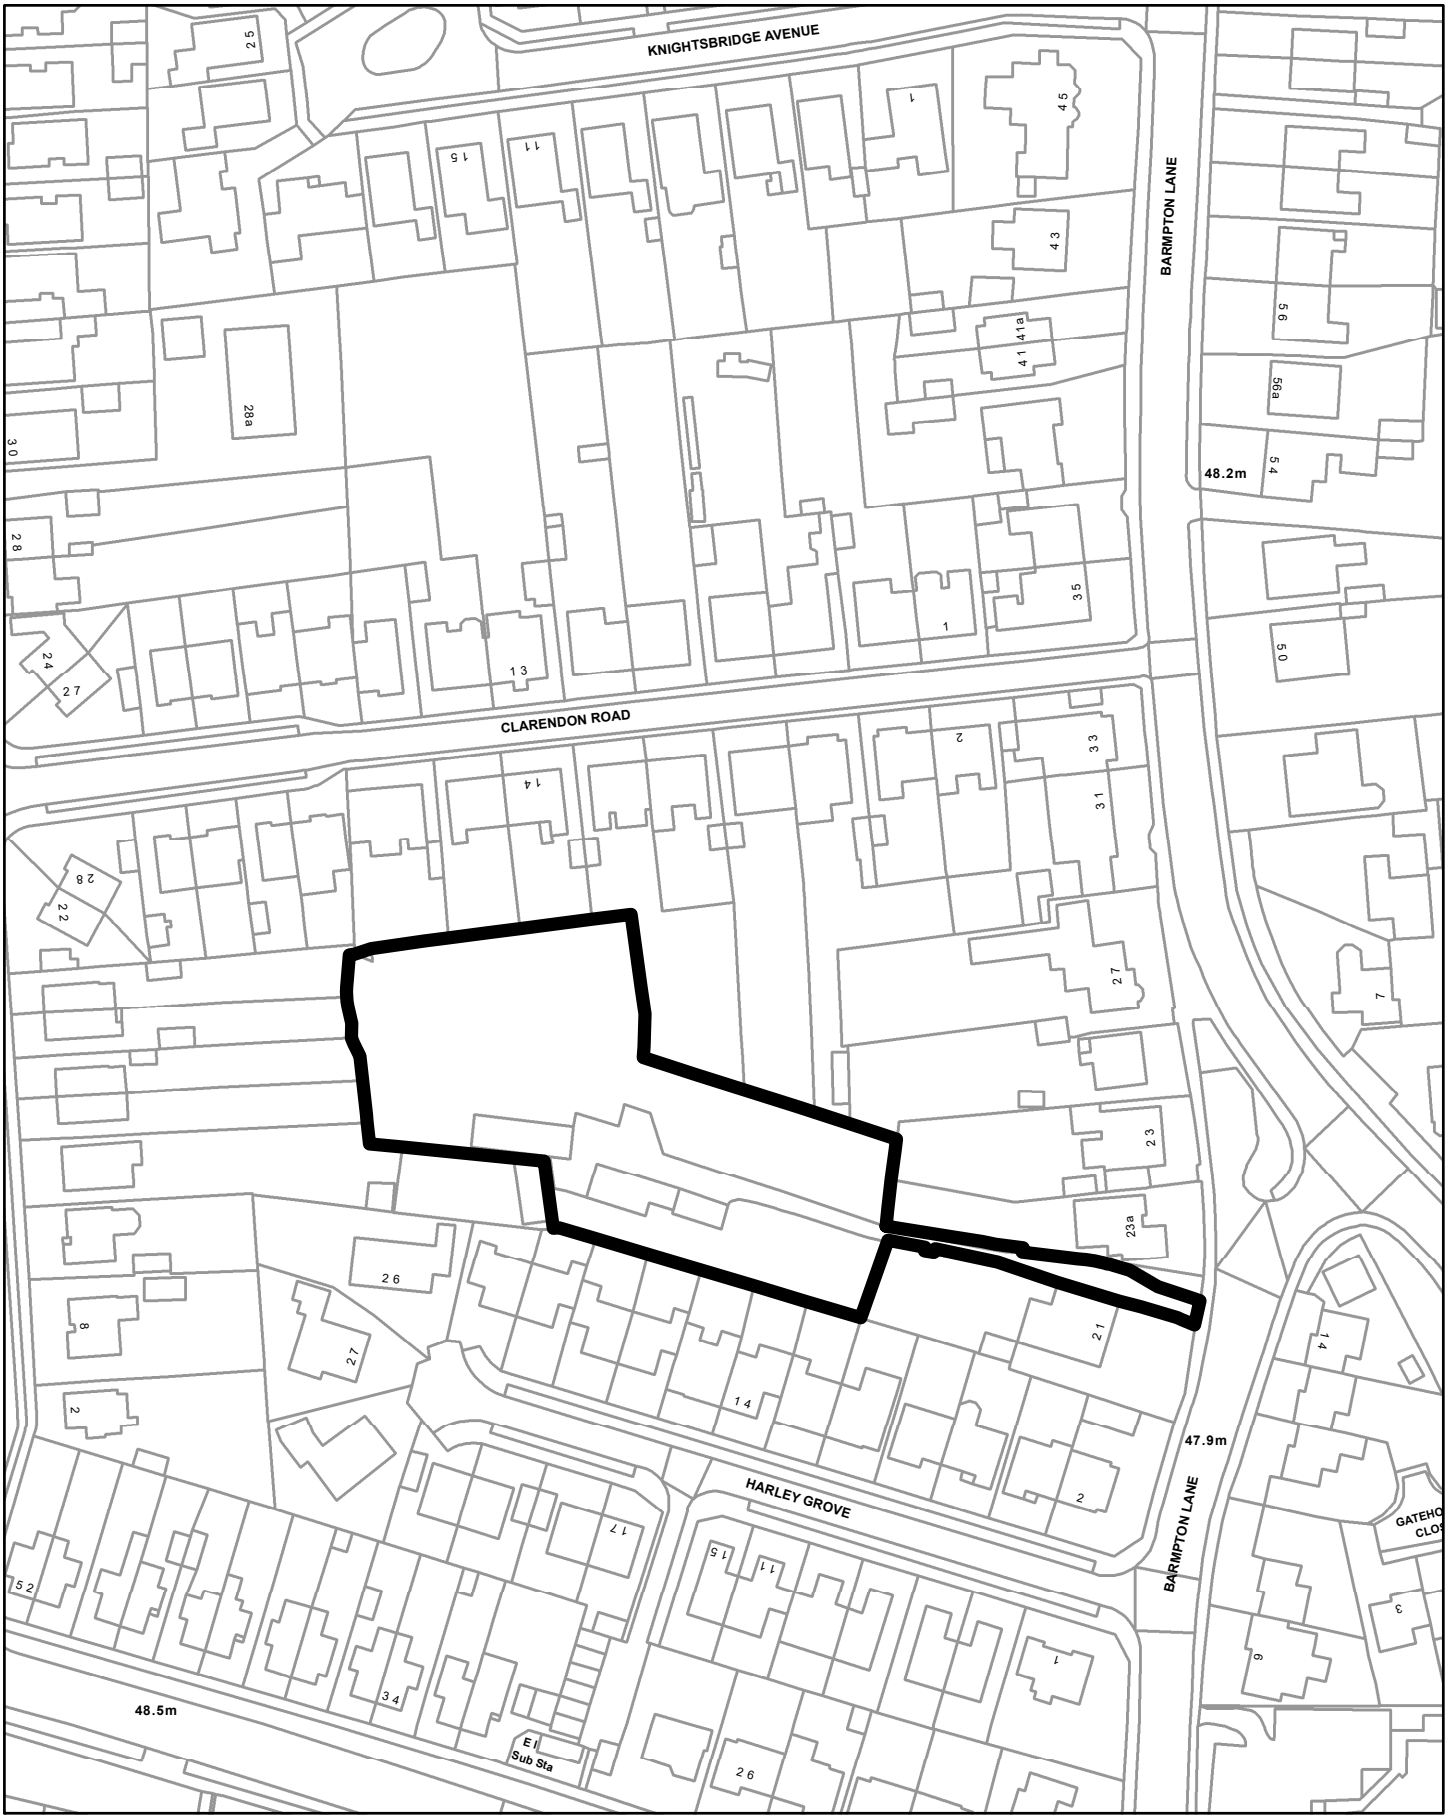

© Crown copyright. All Rights Reserved. Licence Number 100023728. 2021

PLANNING REF No: 20/00835/OUT

N
W E
S

DARLINGTON BOROUGH COUNCIL

SCALE 1:1250