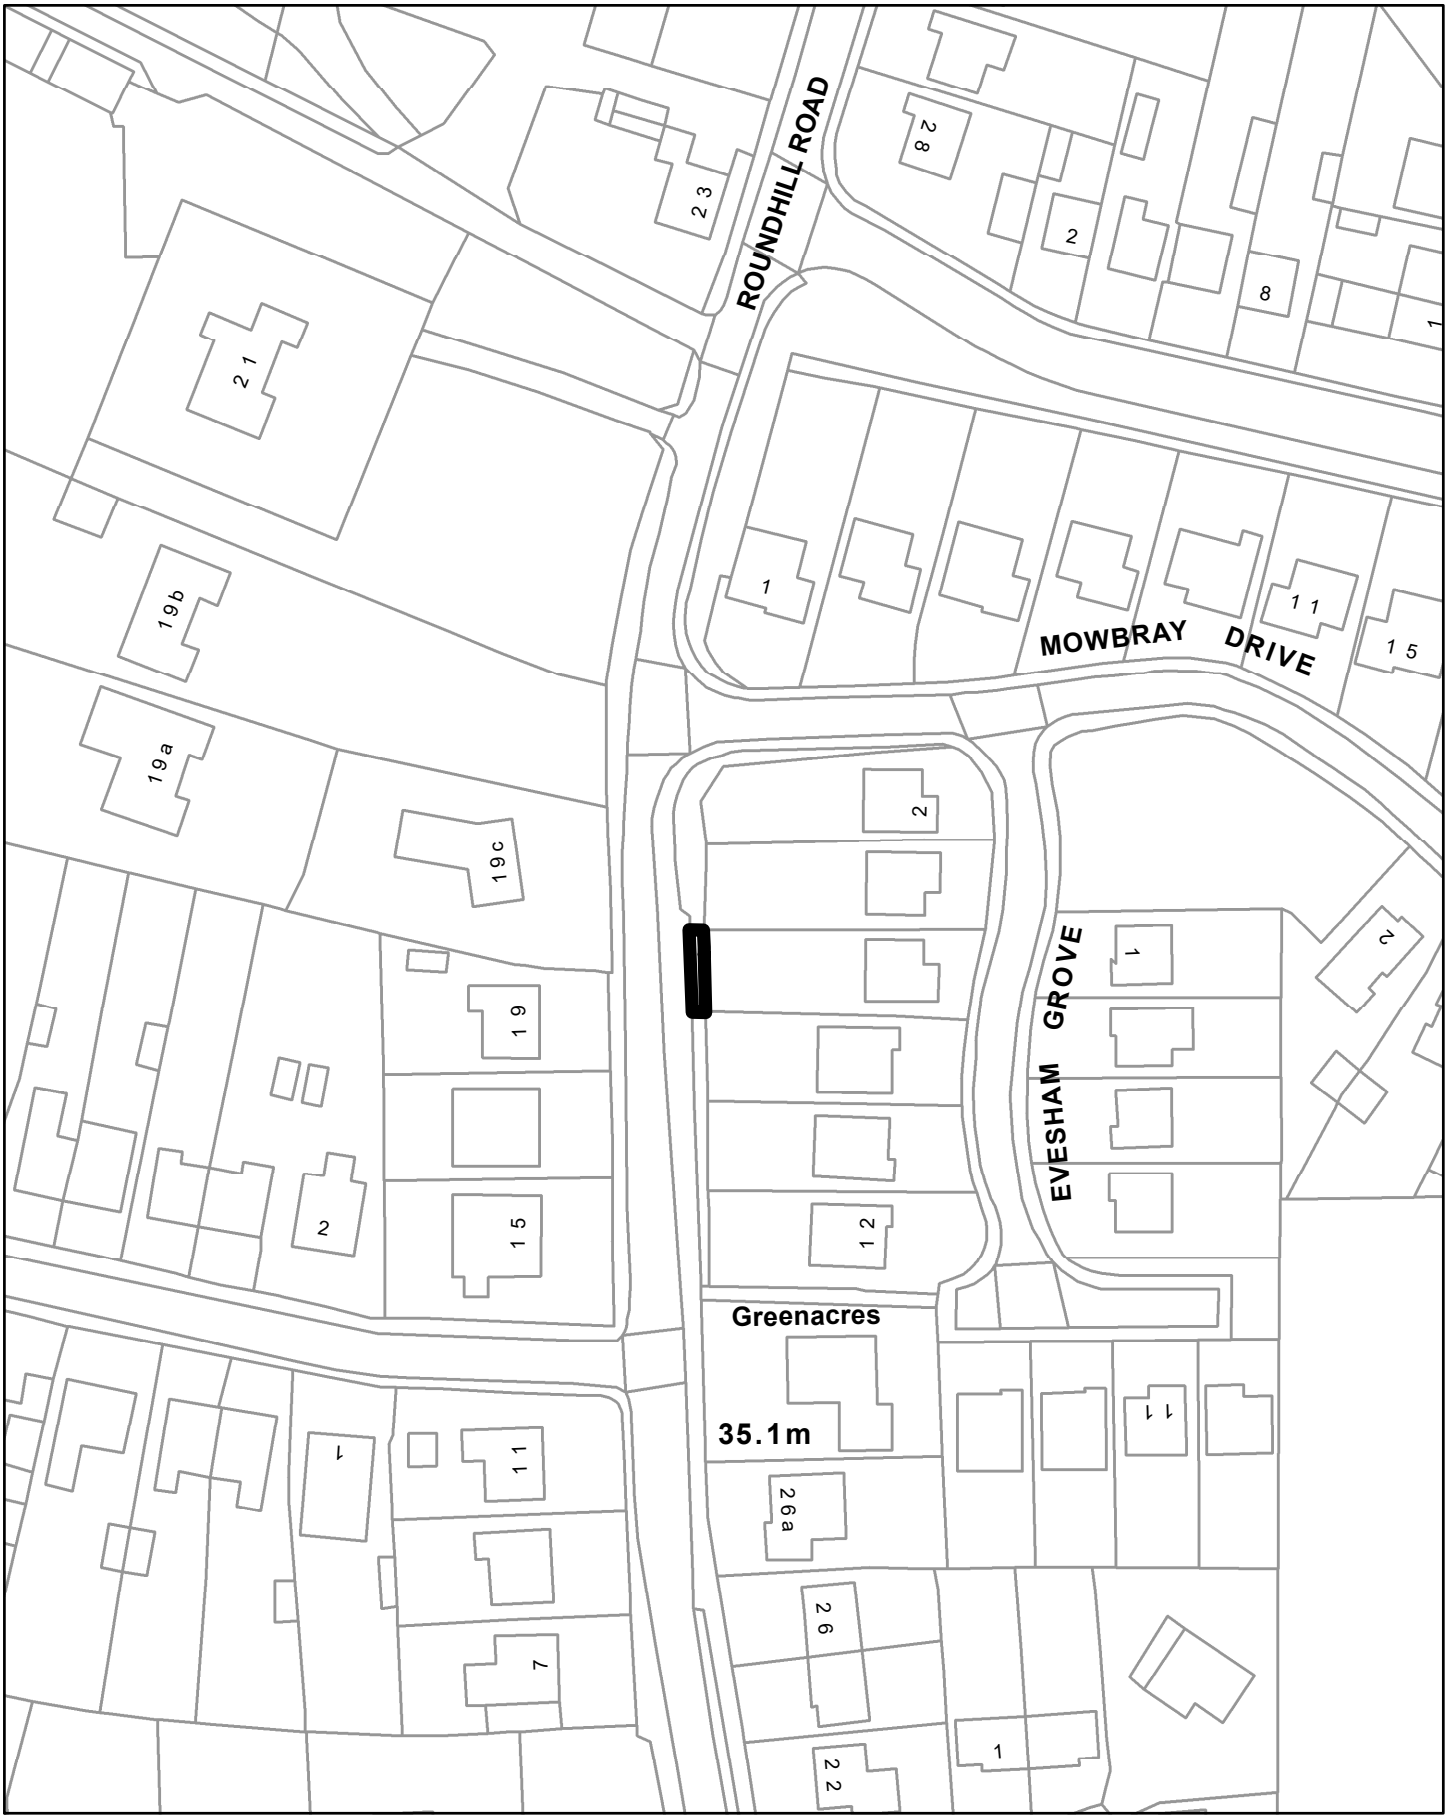

© Crown copyright. All Rights Reserved. Licence Number 100023728. 2021

PLANNING REF No: 21/00199/FUL

N
W E
S

DARLINGTON BOROUGH COUNCIL

SCALE 1:1000