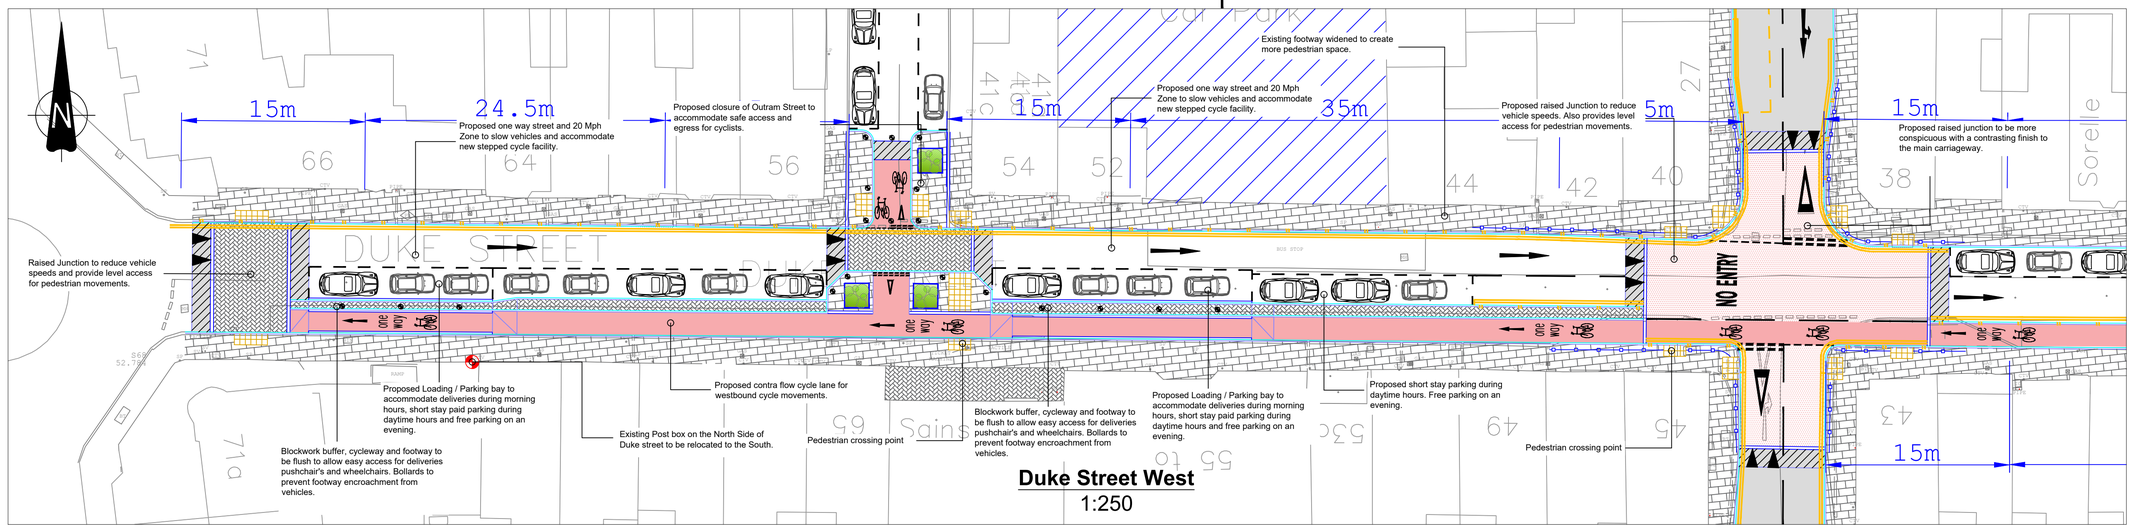


## Duke Street West
1:250

**KEY:**

- Proposed 'stepped' cycleway construction with red macadam finish.
- Proposed carriageway / footway construction with macadam finish.
- Proposed ramped carriageway construction with macadam finish.
- Proposed new carriageway surfacing in red
- Proposed footway construction with paved finish.
- Proposed footway construction with block work finish to compliment paving.
- Proposed buff 'Blister' tactile paving.
- Opportunity for low level shrub planting/seating/ Cycle Parking.
- Proposed P.C.C kerb line.
- Proposed P.C.C edge restraint.
- Proposed P.C.C channel.
- Proposed Bollard to prevent vehicle incursion.
- Proposed No waiting / No loading anytime.

**Notes:**

Proposed parking restrictions are shown in **Orange.**

Newly proposed white lines and existing lines to be refreshed are shown in **black.**




## Duke Street East
1:250




## Duke Street Plan View
NTS

This map is reproduced from Ordnance Survey material with the permission of Ordnance Survey on behalf of the Controller of Her Majesty's Stationery Office. © Crown copyright. Unauthorised reproduction infringes Crown copyright and may lead to prosecution or civil proceedings. Licence Number 100023728. 2010

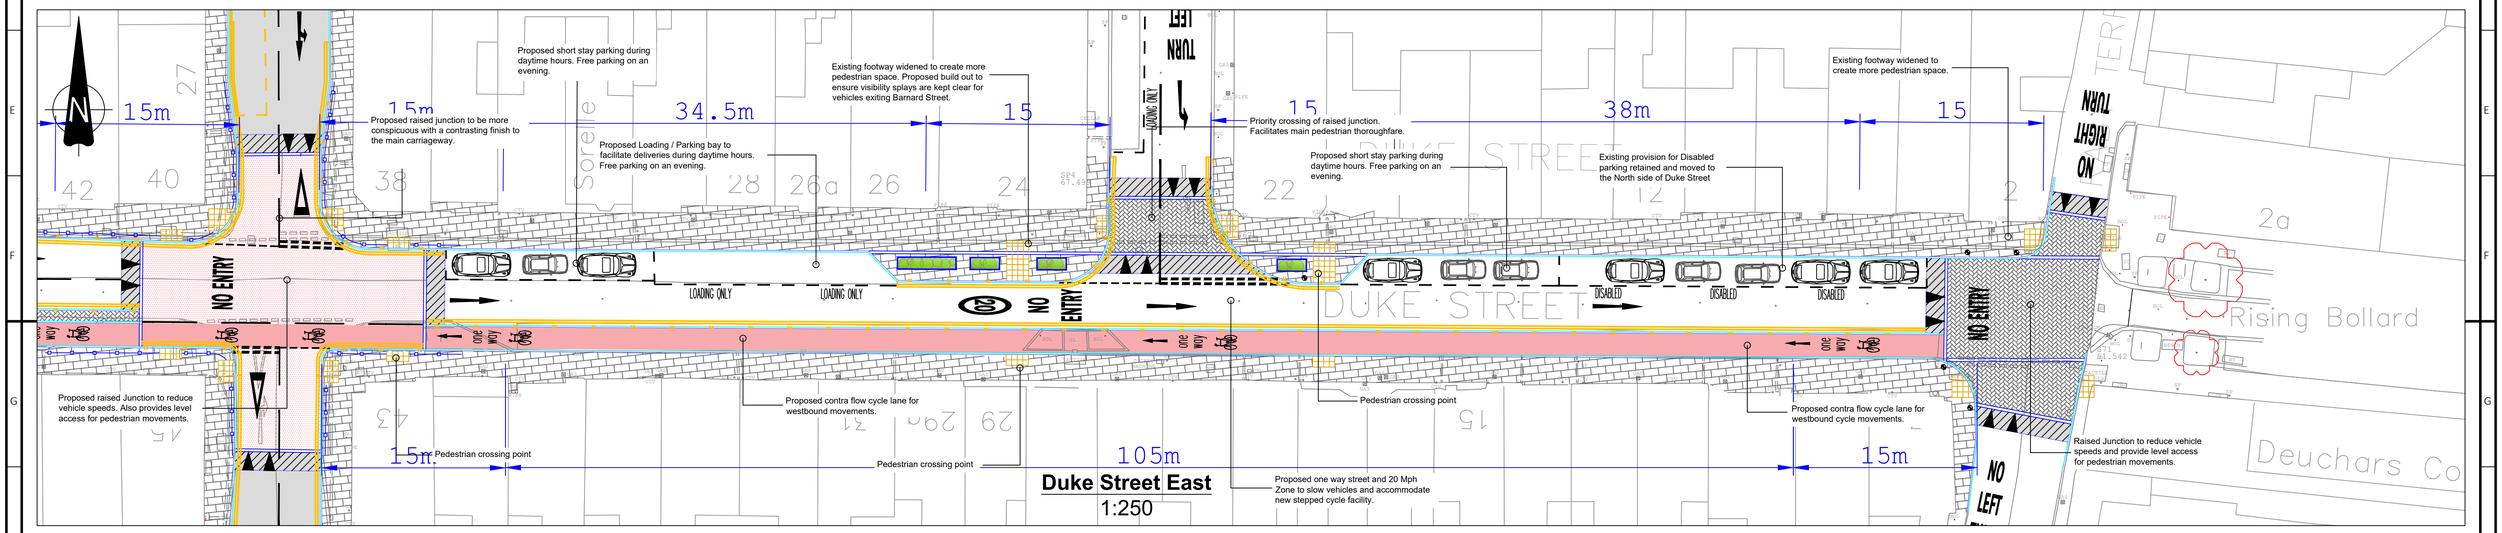


## INSET 1
1:200
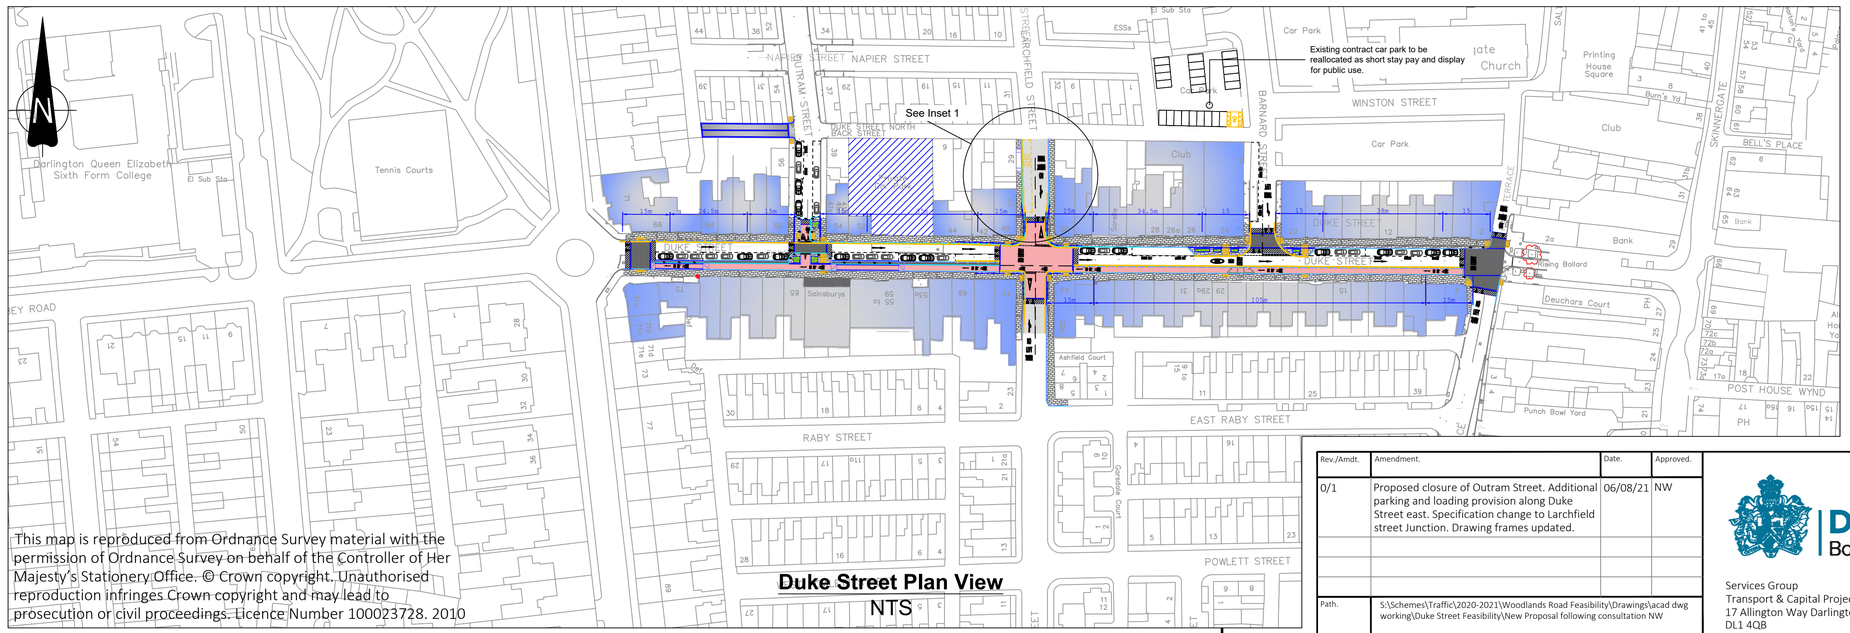
| Rev./Amdt. | Amendment. | Date. | Approved. |
|---|---|---|---|
| 0/1 | Proposed closure of Outram Street. Additional parking and loading provision along Duke Street east. Specification change to Larchfield street Junction. Drawing frames updated. | 06/08/21 | NW |
| | | | |
| | | | |
| | | | |
| Path. | S:\Schemes\Traffic\2020-2021\Woodlands Road Feasibility\Drawings\acad dwg working\Duke Street Feasibility\New Proposal following consultation NW | | |

DARLINGTON Borough Council
Services Group
Transport & Capital Projects
17 Allington Way Darlington
DL1 4QB
Tel : (01325) 405222

| Project No. | Project Title. |
|---|---|
| Duke Street | Duke Street Cycle Infrastructure |

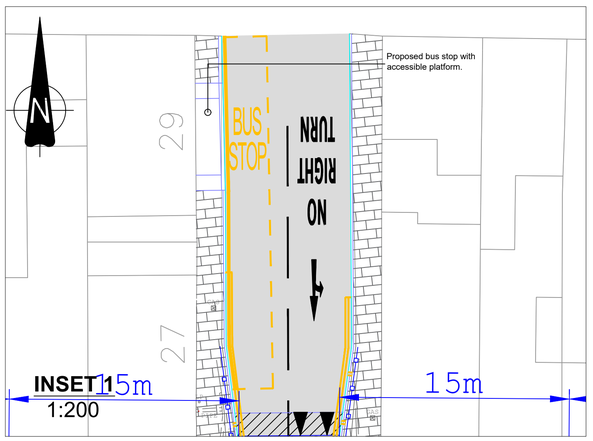Drawing Title. Consultation Layout

| Drawn By. | Date. | Drawing No. | Scale. |
|---|---|---|---|
| JB | 06/08/21 | 100-01 | As Shown@A1 |
| Approved By. | Date. | | Rev / Amdt. |
| NW | 06/08/21 | | 0/1 |