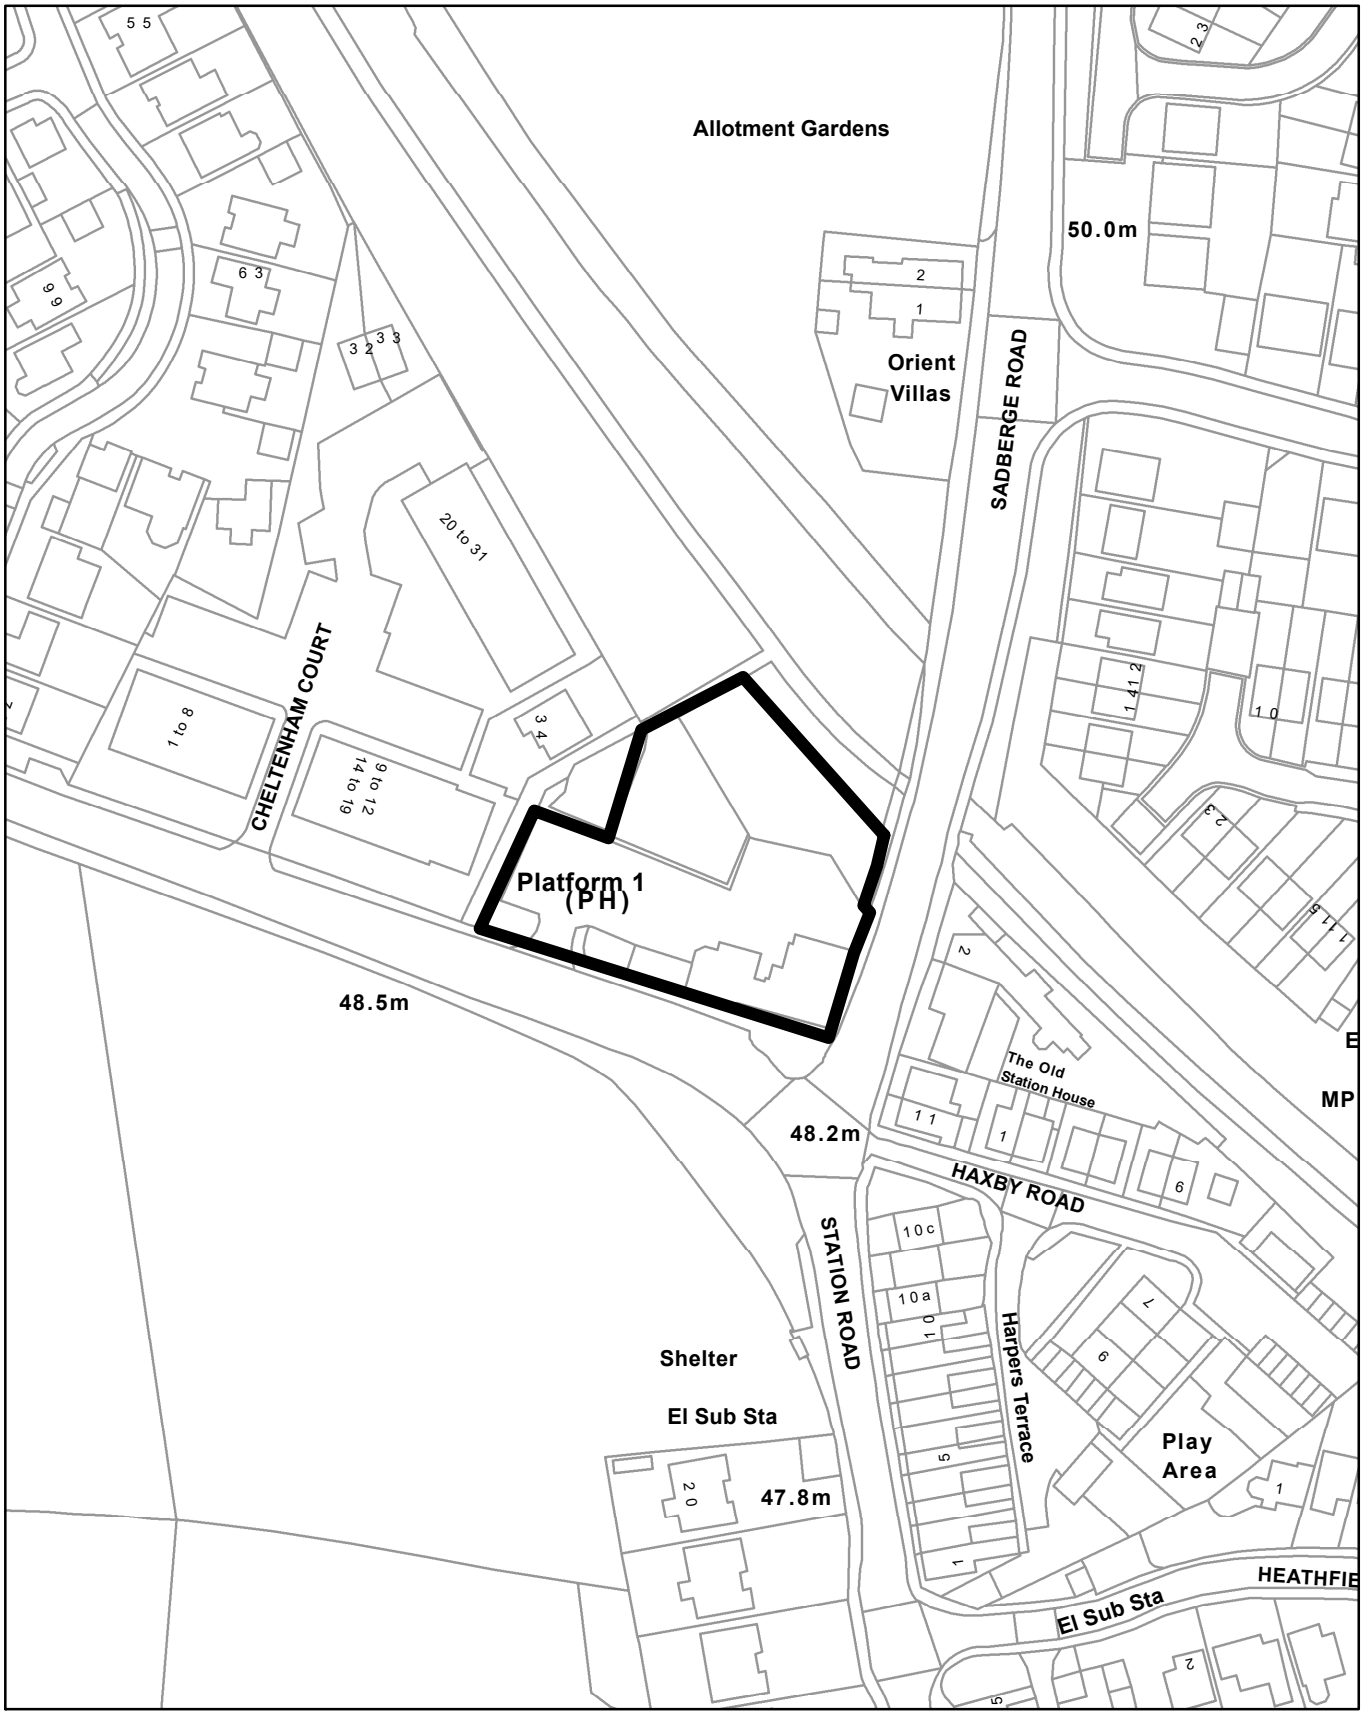

© Crown copyright All Rights Reserved Licence Number 100023728 2022

Planning Ref No: 22/00397/FUL

N
W E
S

DARLINGTON BOROUGH COUNCIL

SCALE 1:1250