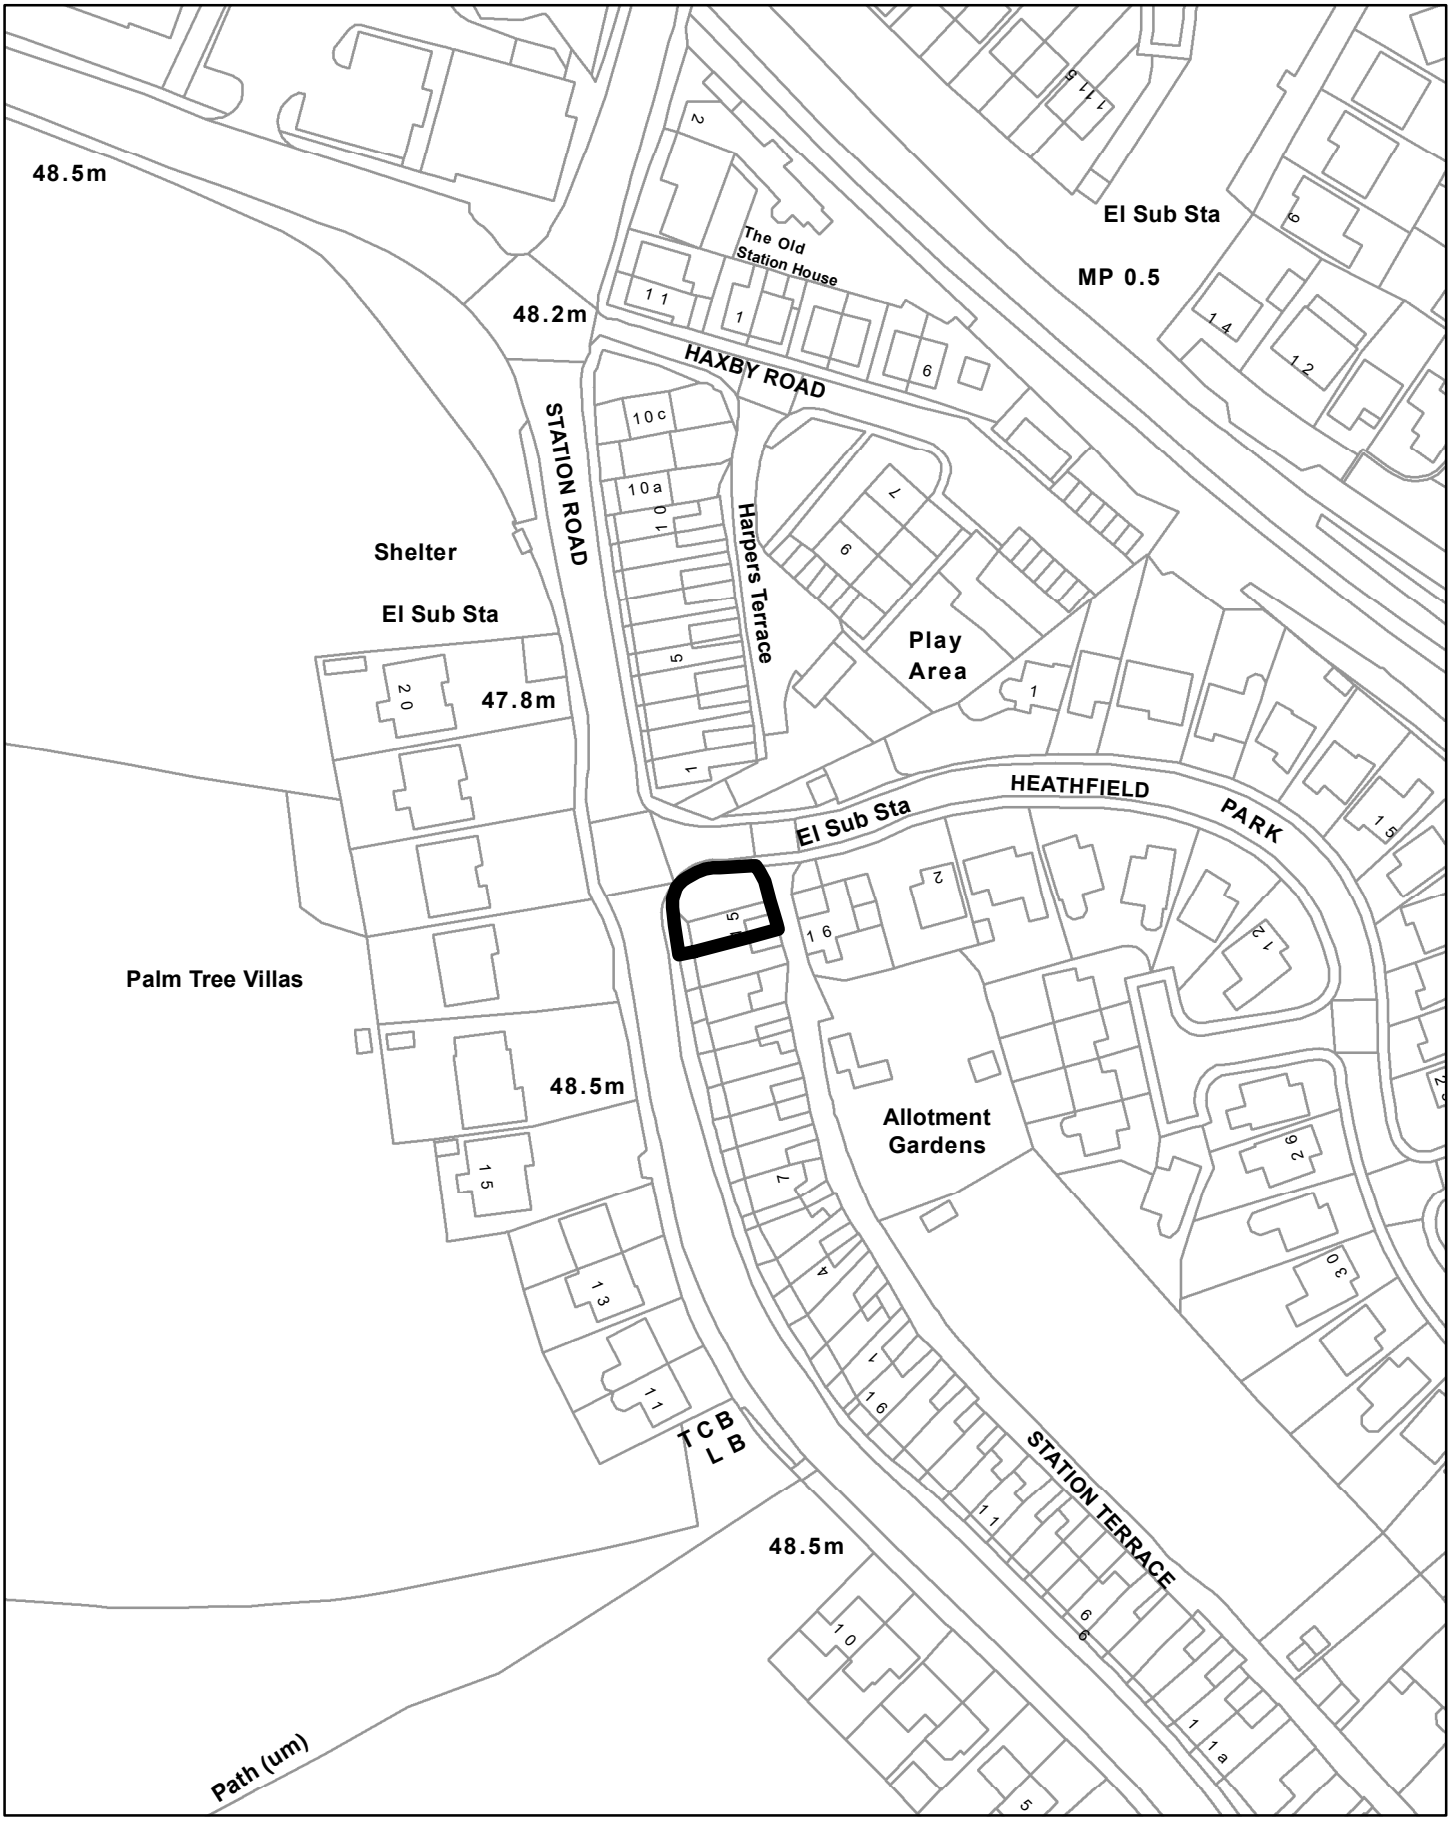

© Crown copyright All Rights Reserved Licence Number 100023728 2023

Planning Ref No: 23/00367/FUL

DARLINGTON BOROUGH COUNCIL

N
W E
S

SCALE 1:1,250