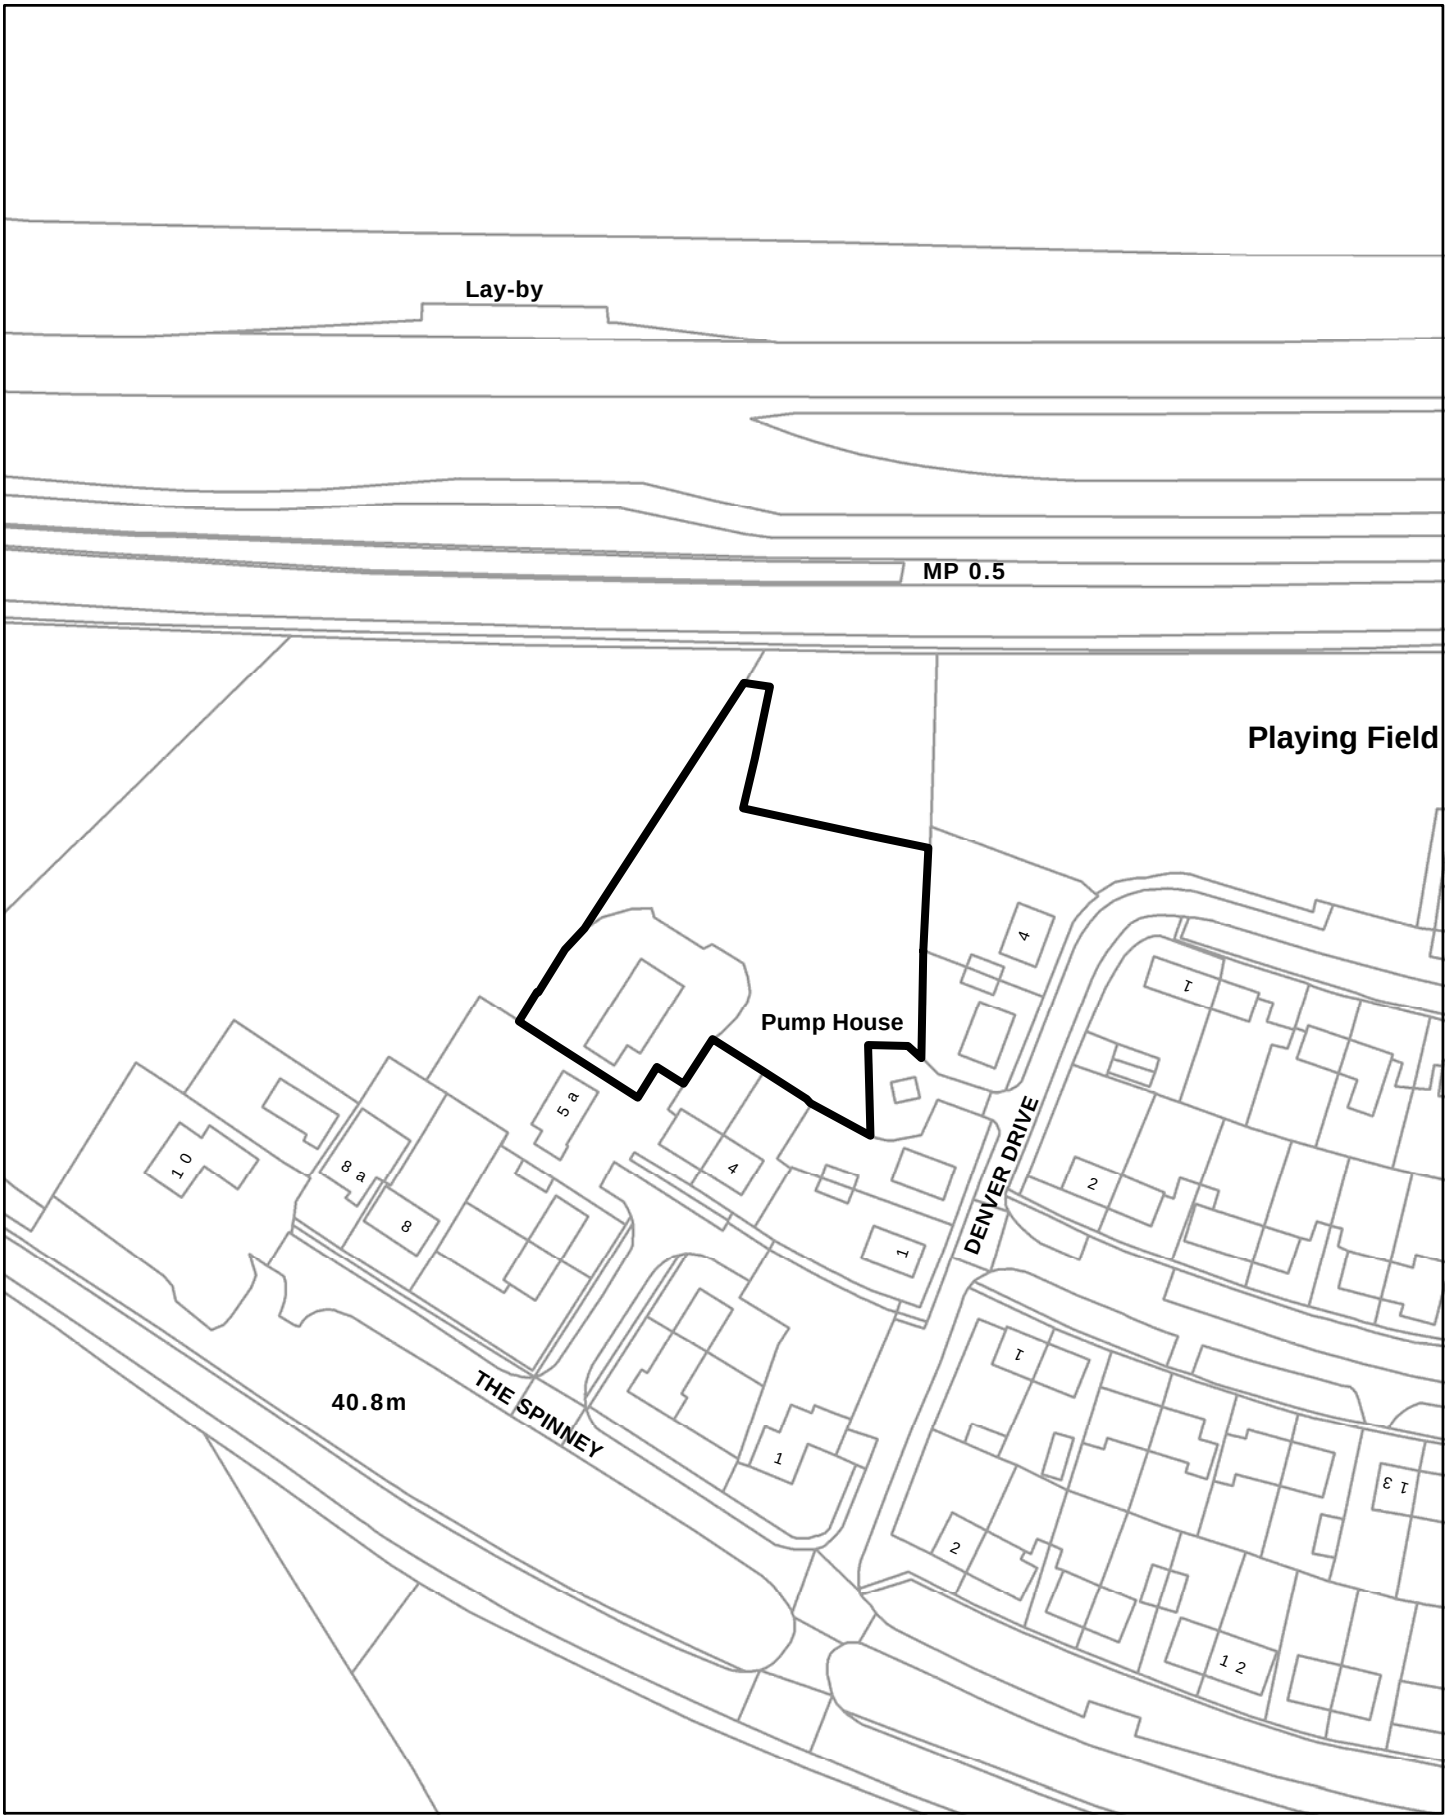

© Crown copyright. All Rights Reserved. Licence Number 100023728. 2019.

PLANNING REF. No. 19/00183/FUL

N
W E
S

DARLINGTON BOROUGH COUNCIL

SCALE 1:1,250