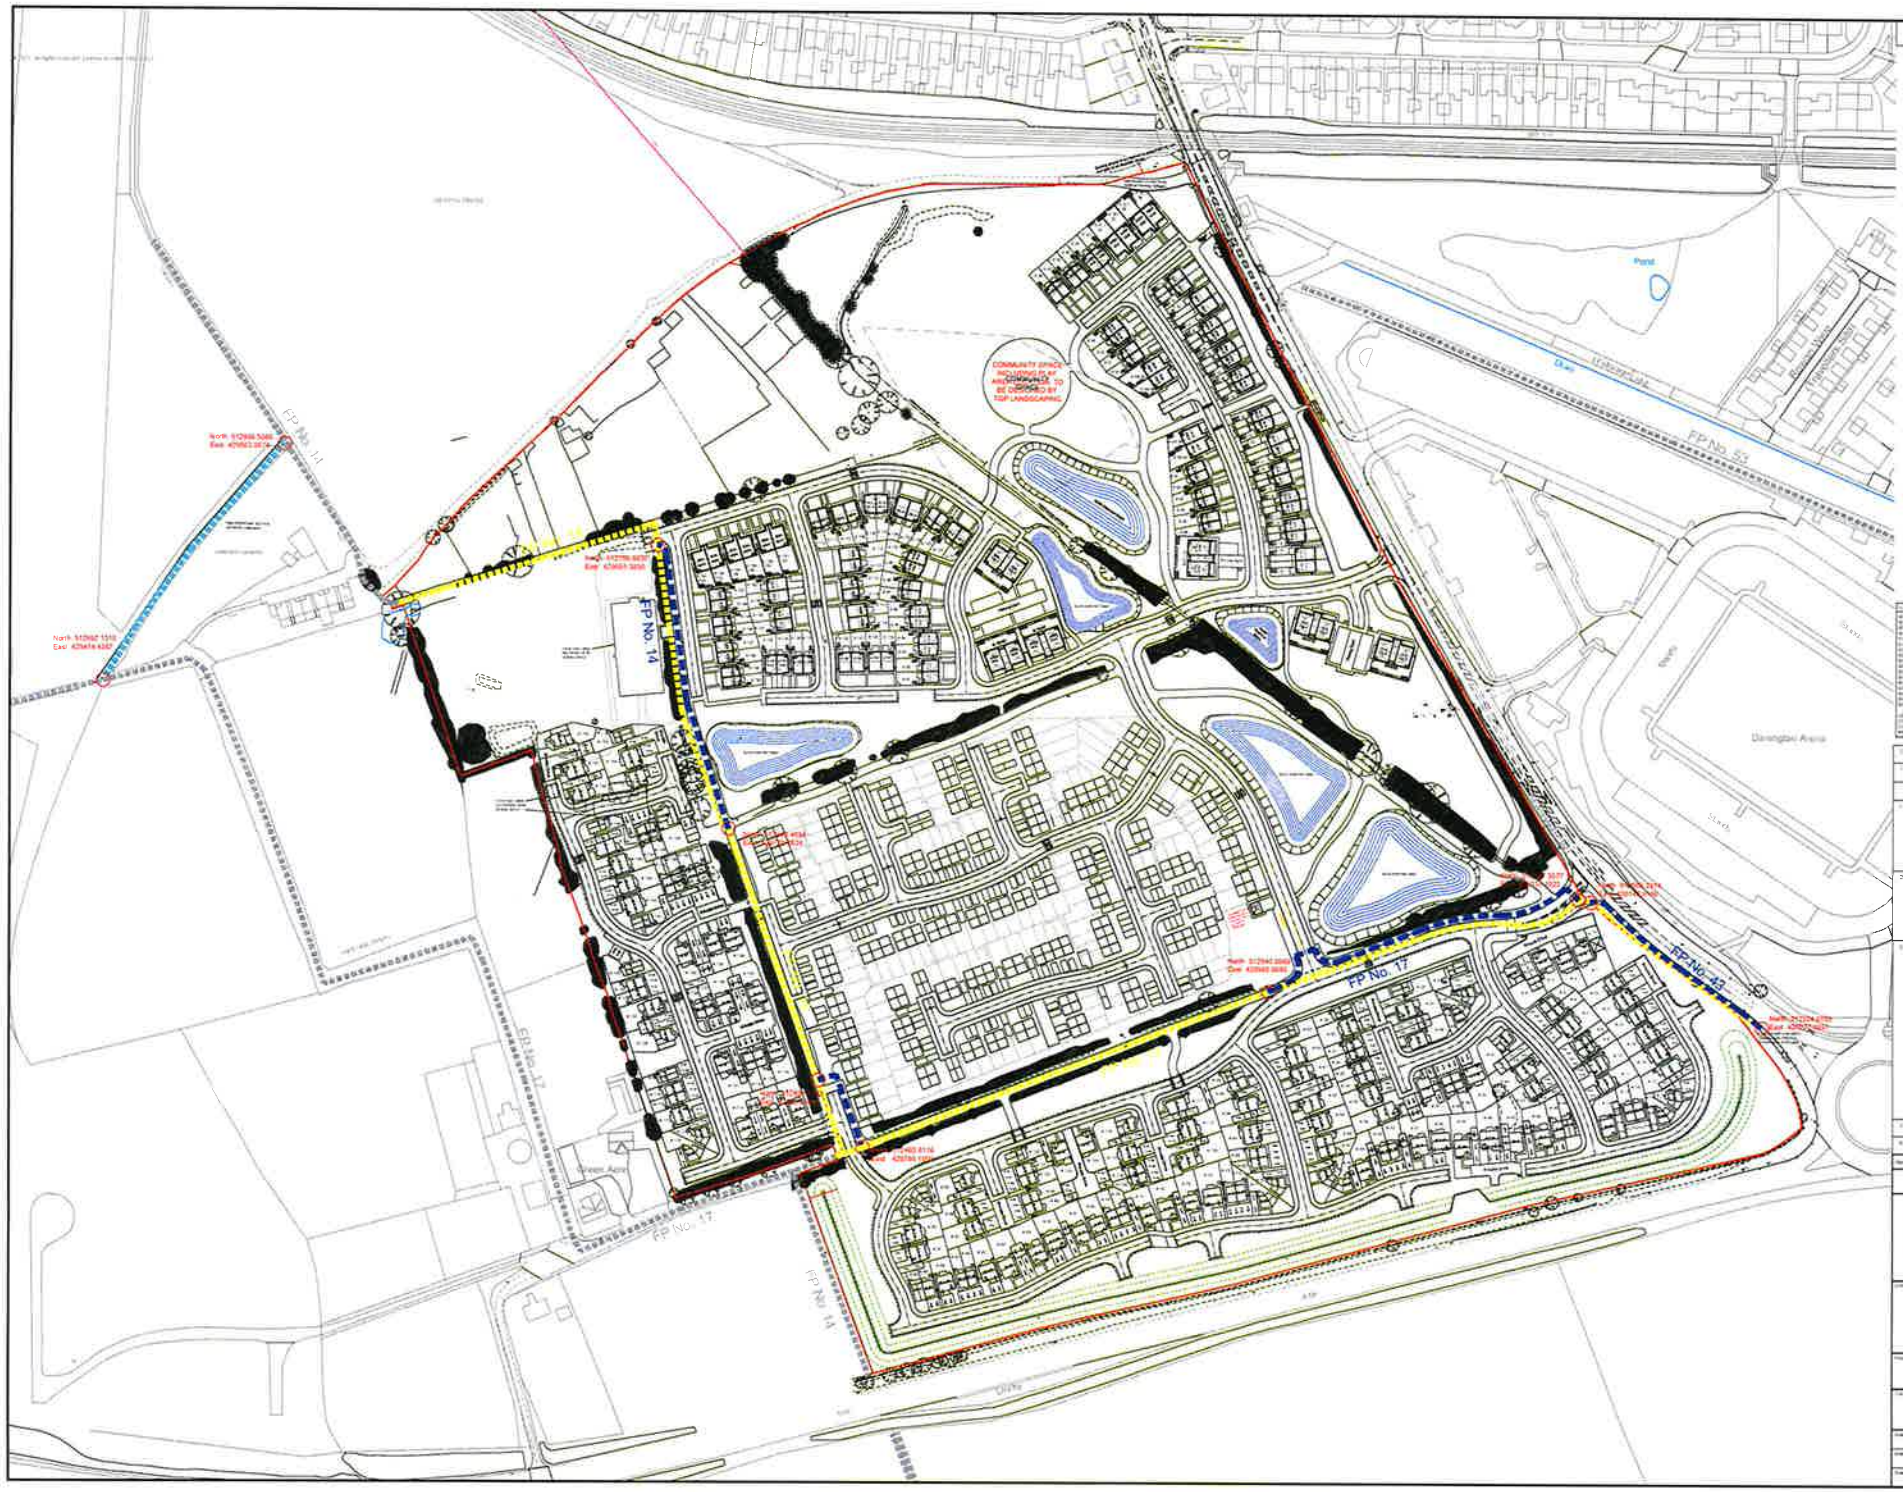

Only PDF/ DWF issues of this drawing are controlled. All other formats (eg DWG AutoCAD FILES) are UN-controlled and are used at your own risk

APPENDIX 5

Rev	Date	Description	Drawn	Checked
0	30.05.19	Issued updated. Drawing is not to be reproduced without permission	LJR	LJR
1	30.05.19	Issued updated. Drawing is not to be reproduced without permission	LJR	LJR
		Bus stop to be added to FP. All requested by C on DV		
2	30.05.19	[illegible]	LJR	LJR
	30.05.19	[illegible]	LJR	LJR
3	30.05.19	[illegible]	LJR	LJR
	30.05.19	Bus stop station stops at cliff reduced	LJR	LJR
	30.05.19	To bring highway ingress comment. Drawing is not to be reproduced. Permission must be sought from Queensberry Design Limited. Notes on Plan Drawing Limited from Queensberry Design Limited	LJR	LJR
4	30.05.19	[illegible]	LJR	LJR
5	30.05.19	[illegible]	LJR	LJR
6	30.05.19	[illegible]	LJR	LJR
7	30.05.19	[illegible]	LJR	LJR
8	30.05.19	[illegible]	LJR	LJR

© This drawing is the property of Queensberry Design Limited and the information can only be reproduced with their prior permission

QUEENSBERRY DESIGN
[illegible]
www.queensberrydesign.co.uk

DARLINGTON BOROUGH COUNCIL

HOMES BY ESH

NEASHAM ROAD
DARLINGTON

PROPOSED PUBLIC RIGHTS OF WAY
NEW & DIVERSION PLAN

Drawn	Checked	Date
LJR	LJR	31.05.19

QD1492-355-01

Drawing Status	Scale	Rev
PLANNING	1:1250 - A1	D