BLACKWELL GRANGE- INDICATIVE PROPOSALS BY THE COUNCIL TO IMPROVE AND RESTORE THE PARKLAND

TGP LANDSCAPE ARCHITECTS

This Parkland Restoration is intended to create a local facility allowing public access. This plan was prepared following public consultation in June 2017.

APPENDIX 2

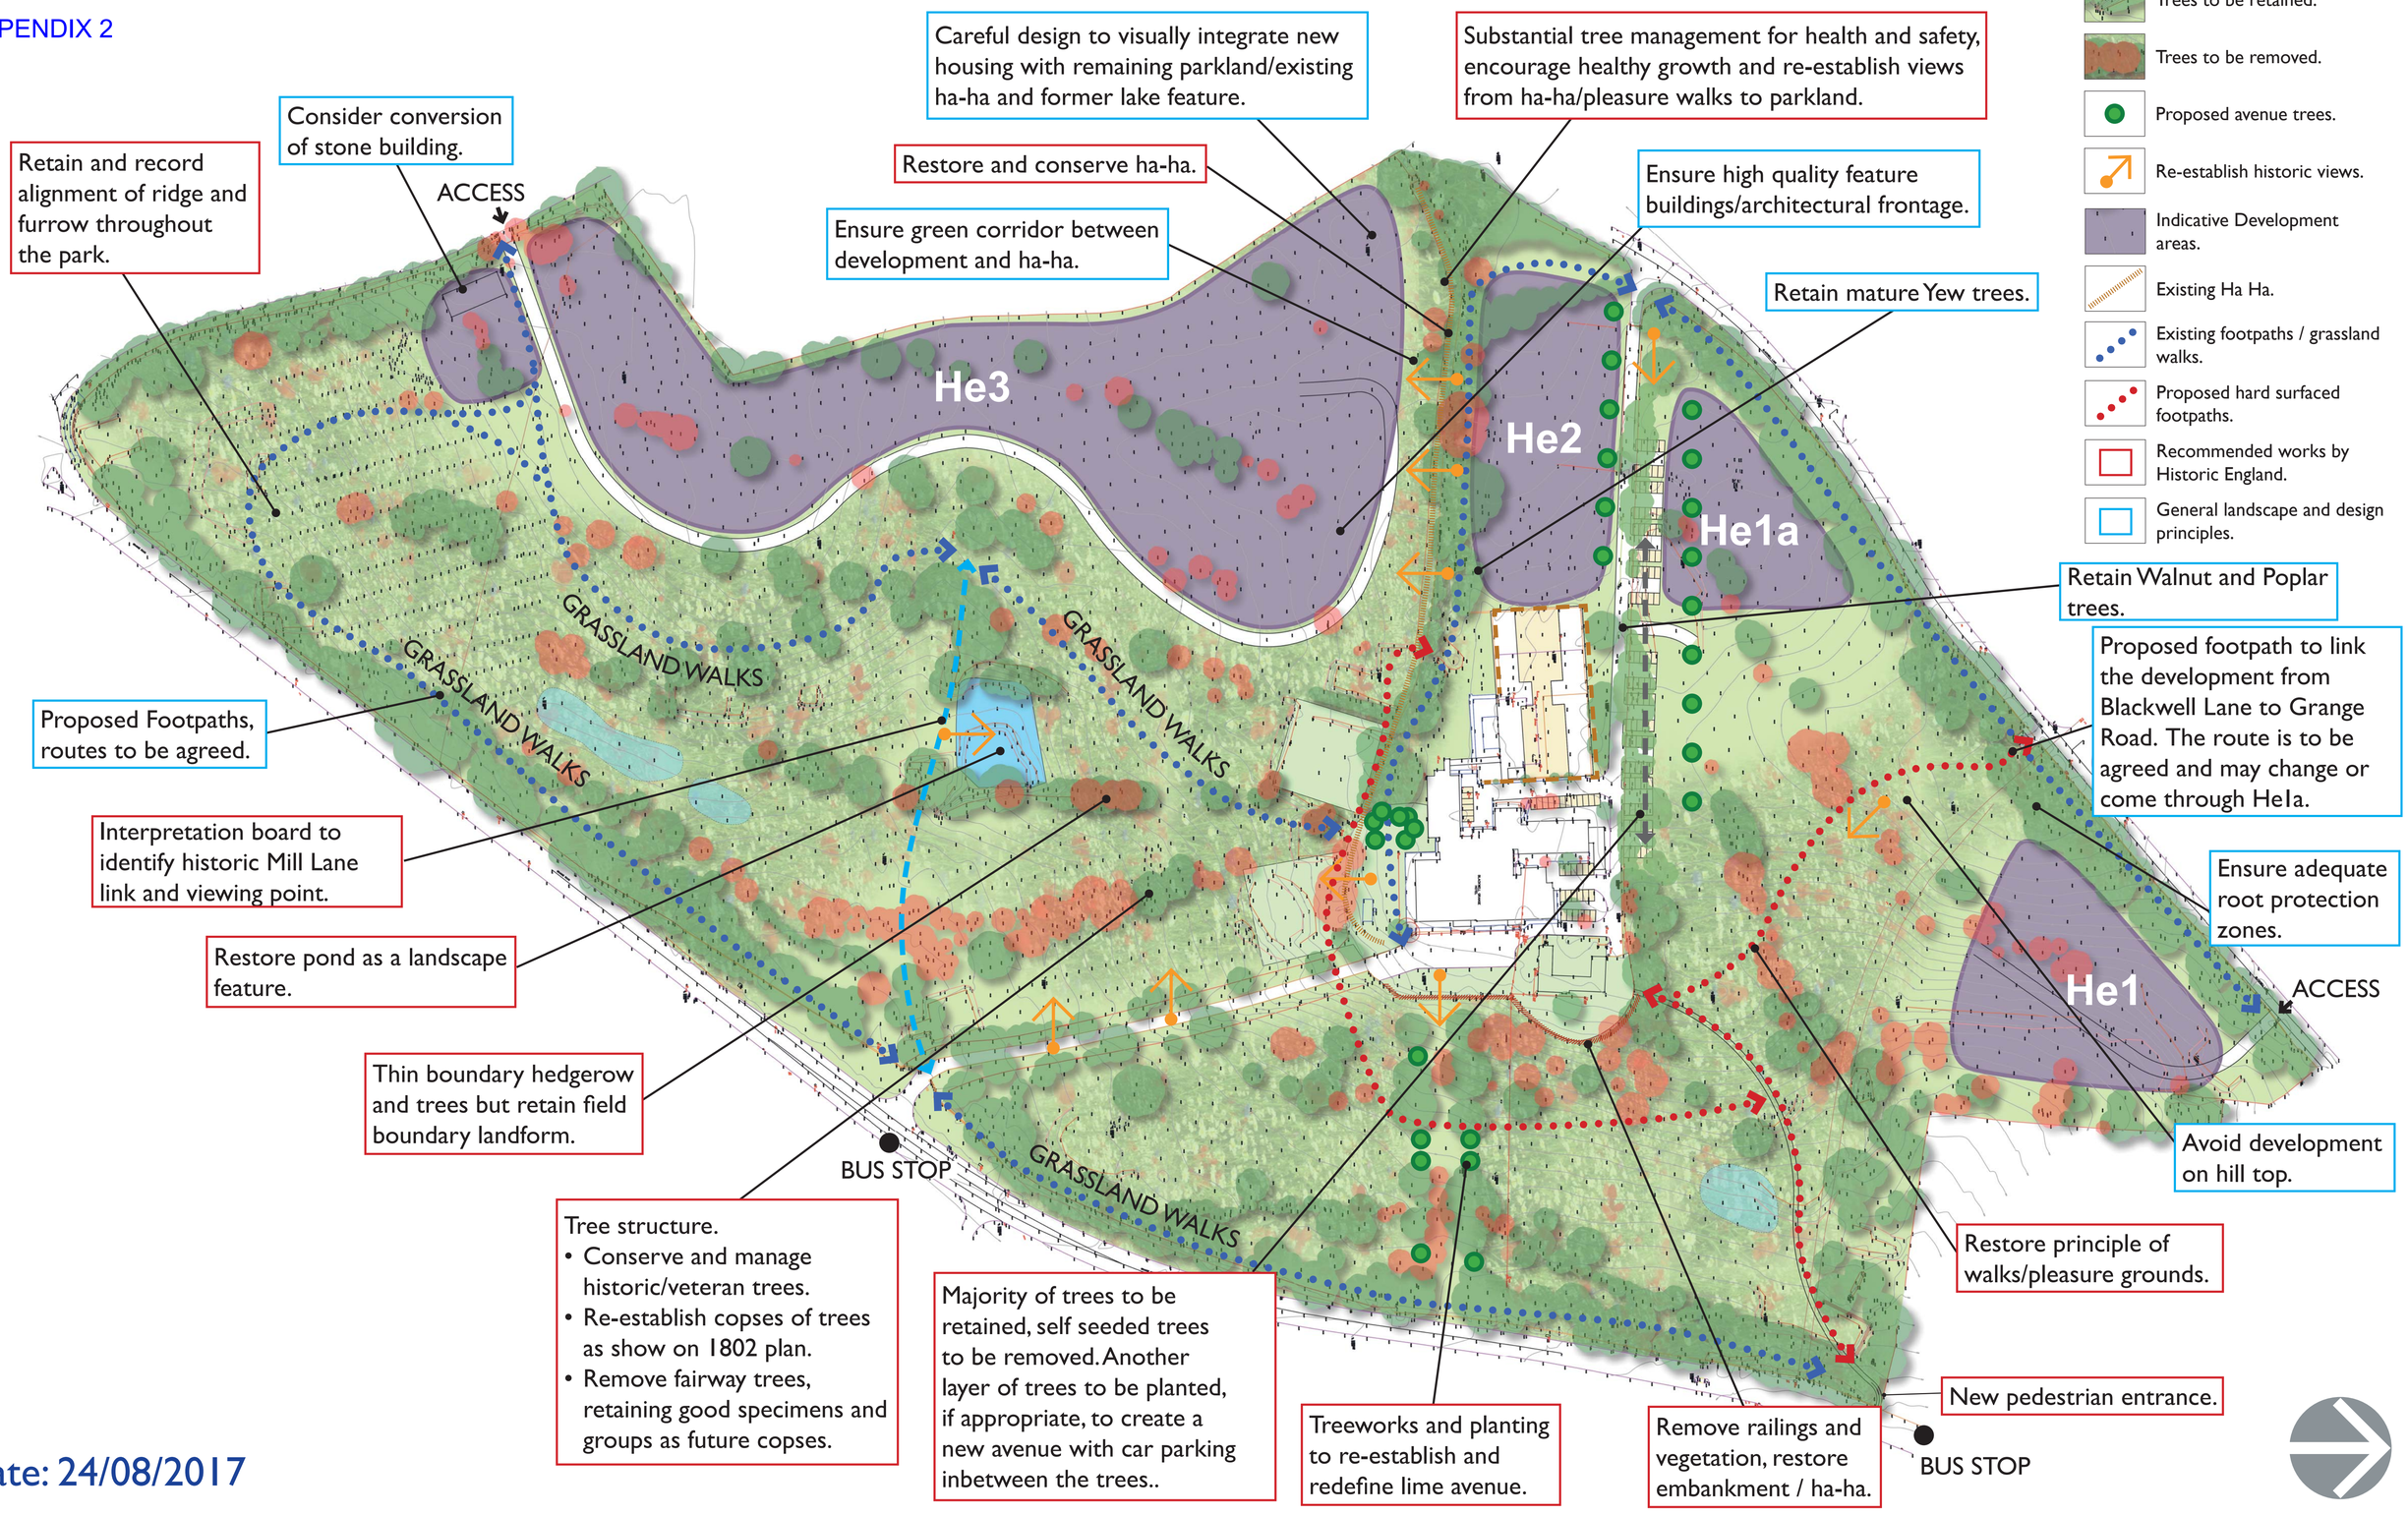

KEY

- Trees to be retained.
- Trees to be removed.
- Proposed avenue trees.
- Re-establish historic views.
- Indicative Development areas.
- Existing Ha Ha.
- Existing footpaths / grassland walks.
- Proposed hard surfaced footpaths.
- Recommended works by Historic England.
- General landscape and design principles.

Date: 24/08/2017