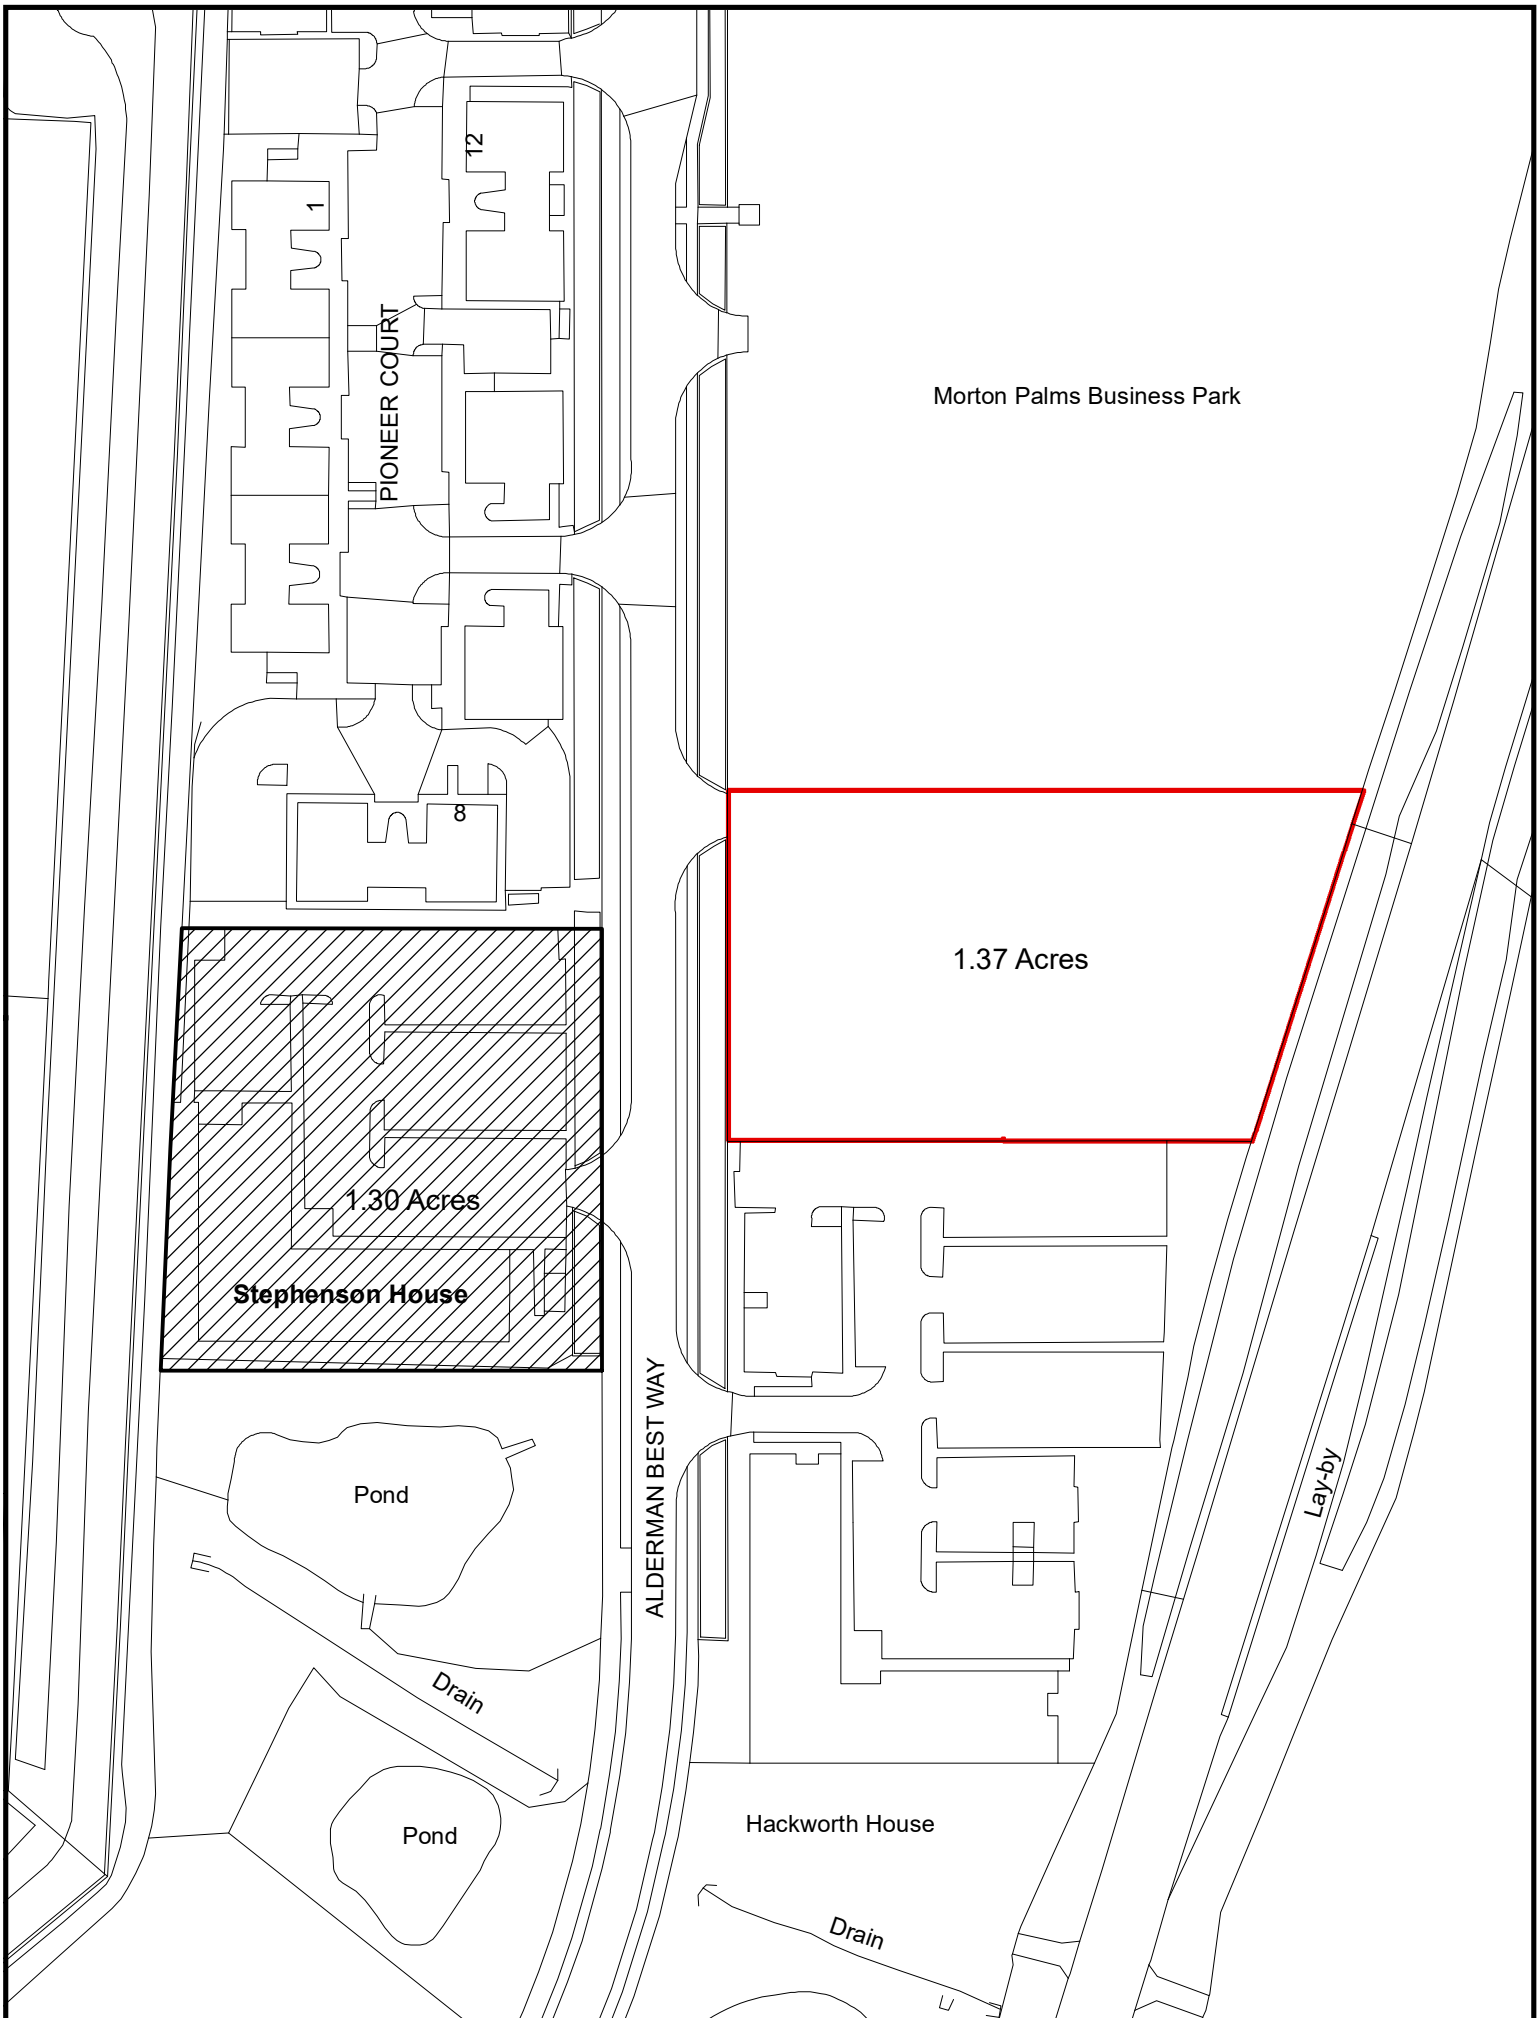

DARLINGTON BOROUGH COUNCIL ECONOMIC GROWTH GROUP ESTATES & PROPERTY, TOWN HALL, FEETHAMS, DARLINGTON, Co. DURHAM, DL1 5QT	Project Title: DBC OWNED LAND - ALDERMAN BEST WAY	Scale: 1 :1250	Ref: AT A4
	Drawing Title: LONG LEASE HOLD - DL1 4WB - APPENDIX 1	Date: 04/12/25	Area: 1.37 Acres
		Drawn: RMH	

This map is reproduced from the Ordnance Survey material with the permission of Ordnance Survey on behalf of the Controller of Her Majesty's Stationary Office. © Crown copywright. Unauthorised reproduction infringes Crown copywright and may lead to prosecution or civil proceedings.
© Crown copyright and database rights 2025 Ordnance Survey 0100023728. You are not permitted to copy, sub-license, distribute or sell any of this data to third parties in any form. **Licence Number 100023728 2025**