


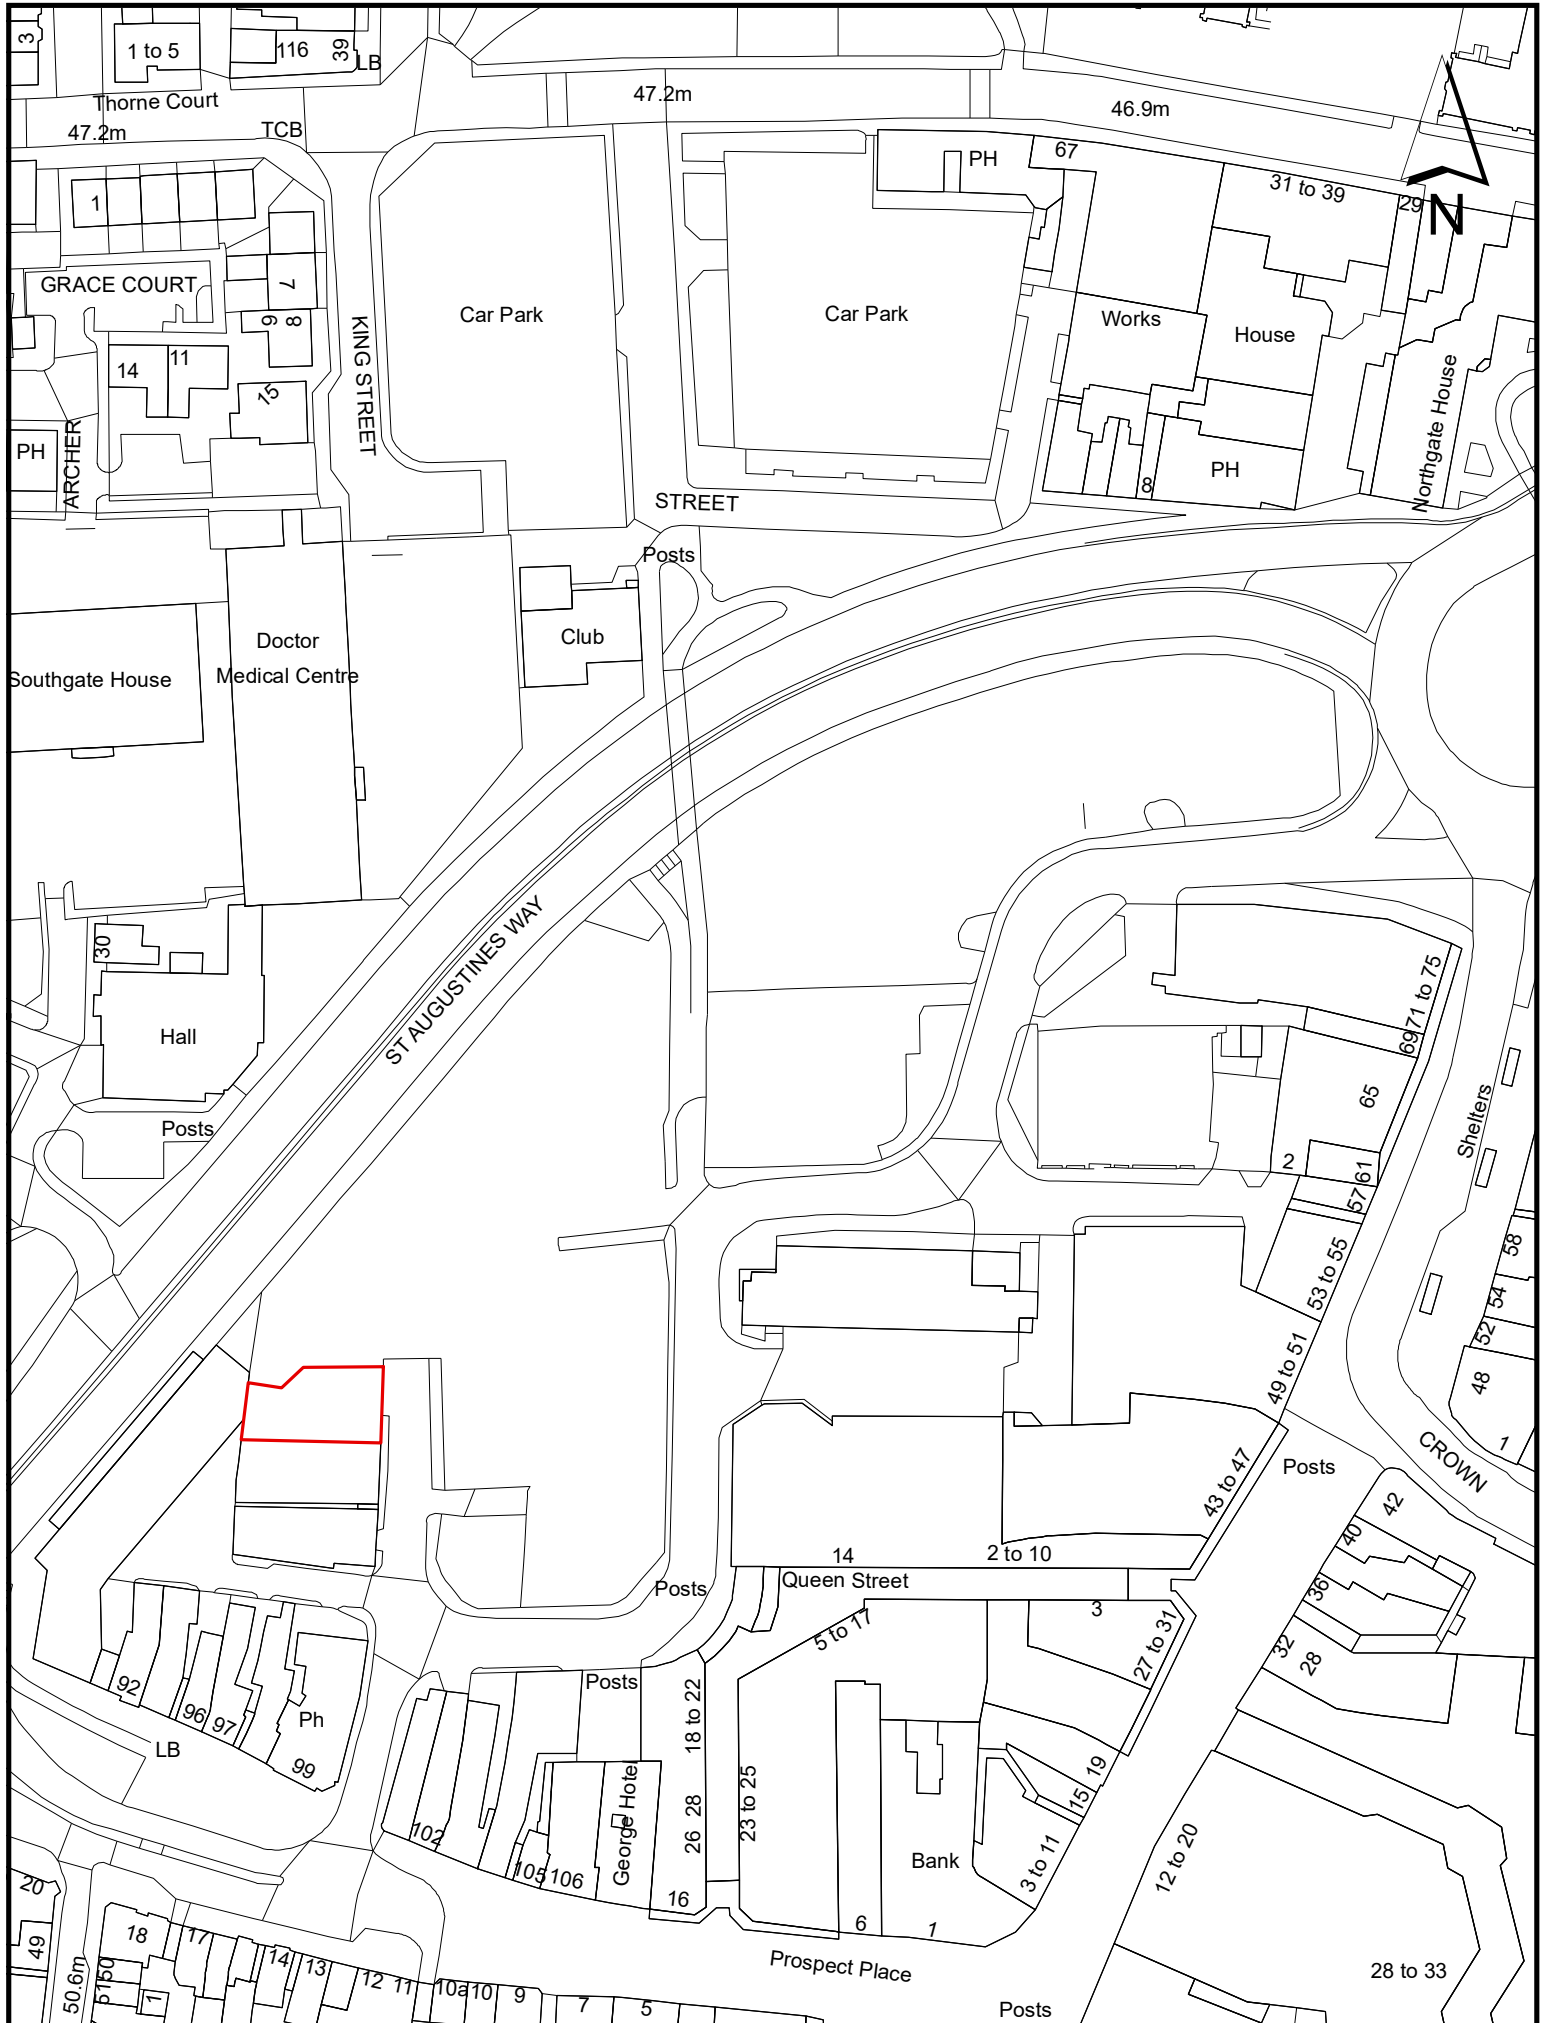

DARLINGTON BOROUGH COUNCIL ECONOMIC GROWTH GROUP ESTATES & PROPERTY, TOWN HALL, FEETHAMS, DARLINGTON, Co. DURHAM, DL1 5QT	Project Title:	18 KING STREET, DARLINGTON, DL3 6JH	Scale: 1 : 1250	Ref: AT A4
	Drawing Title:	APPENDIX 1	Date: 11/08/26	Area:
			Drawn: RMH	

This map is reproduced from the Ordnance Survey material with the permission of Ordnance Survey on behalf of the Controller of Her Majesty's Stationary Office. © Crown copyright. Unauthorised reproduction infringes Crown copyright and may lead to prosecution or civil proceedings.
© Crown copyright and database rights 2026 Ordnance Survey 0100023728. You are not permitted to copy, sub-license, distribute or sell any of this data to third parties in any form. Licence Number 100023728 2024